





Site Location Plan
scale 1:1250

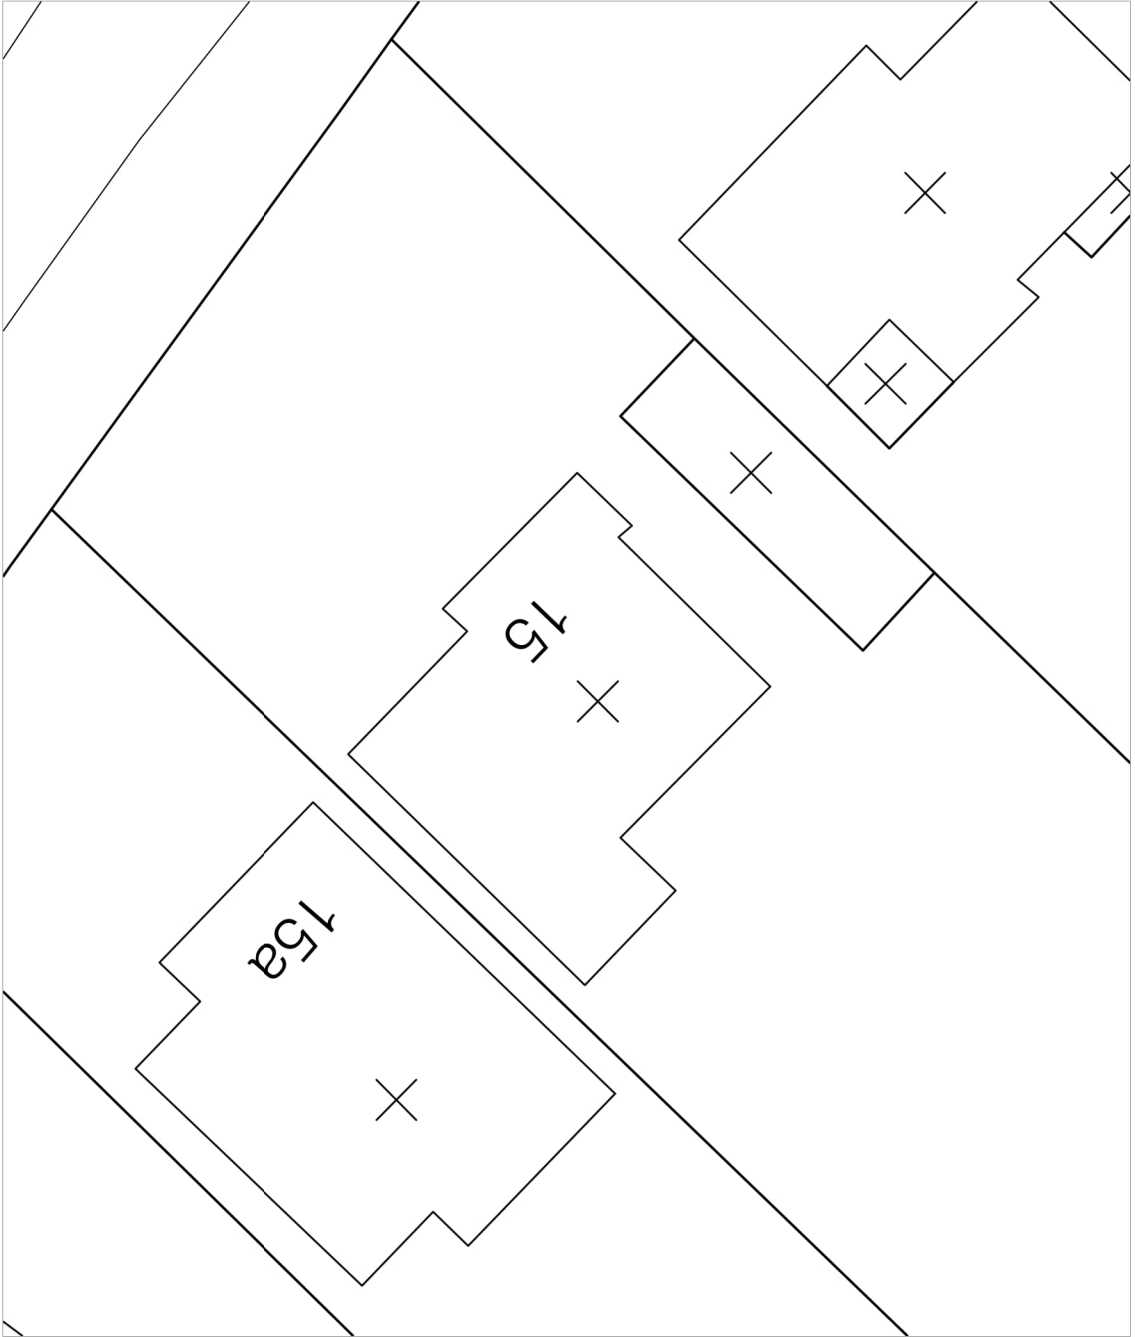

Block Plan
scale 1:200

Scale @ 1:100

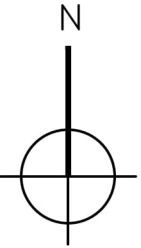

Notes:

- This drawing is a print and must not be scaled from without reference being made to the accompanying scale bar. All dimensions of existing buildings to be verified on site.
- This drawing is to be read in conjunction with all other drawings, relevant specifications and preliminary / general conditions associated with the project.
- All materials and workmanship to comply with 'Approved Document 7' to support Regulation 7 2013 edition of the Building Regulations 2010.
- The Contractor is to check all drawings for dimensional and co-ordination accuracy. Any discrepancy between the details shown and those by others are to be reported to the Client / Contract Administrator.
- This drawing remains the copyright of **ajf project design**.



REV	DATE	NOTE	BY
-----	------	------	----

PRELIMINARY

ajf | project design
chartered architectural technologists - building surveyors

22 Ashtons Lane
Baldock
Hertfordshire
SG7 6JJ
tel: 07970 273238
email: info@ajfprojectdesign.co.uk
web: www.ajfprojectdesign.co.uk

CLIENT
Mr & Mrs A Lambert

PROJECT
Extension & Alteration
15 Coach Drive
Hitchin
Herts SG4 9AP

DRAWING TITLE
Site location & block plans

SCALE	as shown @ A3	DRAWING NUMBER	REVISION
DATE	Oct 2017	101	
DRAWN	AJF		
JOB NUMBER	0181	CHECKED BY	