DO NOT SCALE FROM THIS DRAWING.
CONTRACTOR MUST CHECK ALL DIMENSIONS ON SITE.
REPORT ALL DISCREPANCIES TO ARCHITECT IMMEDIATELY.

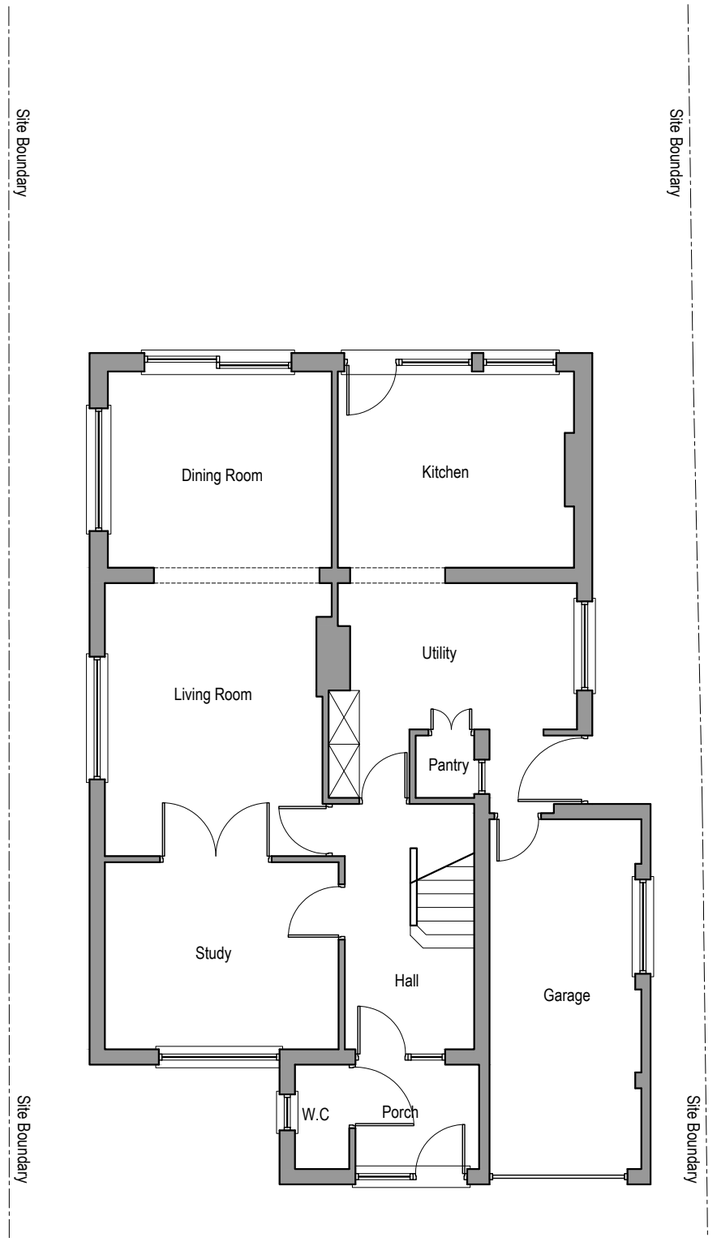

Existing Ground Floor Plan

Scale 1:100 @ A3

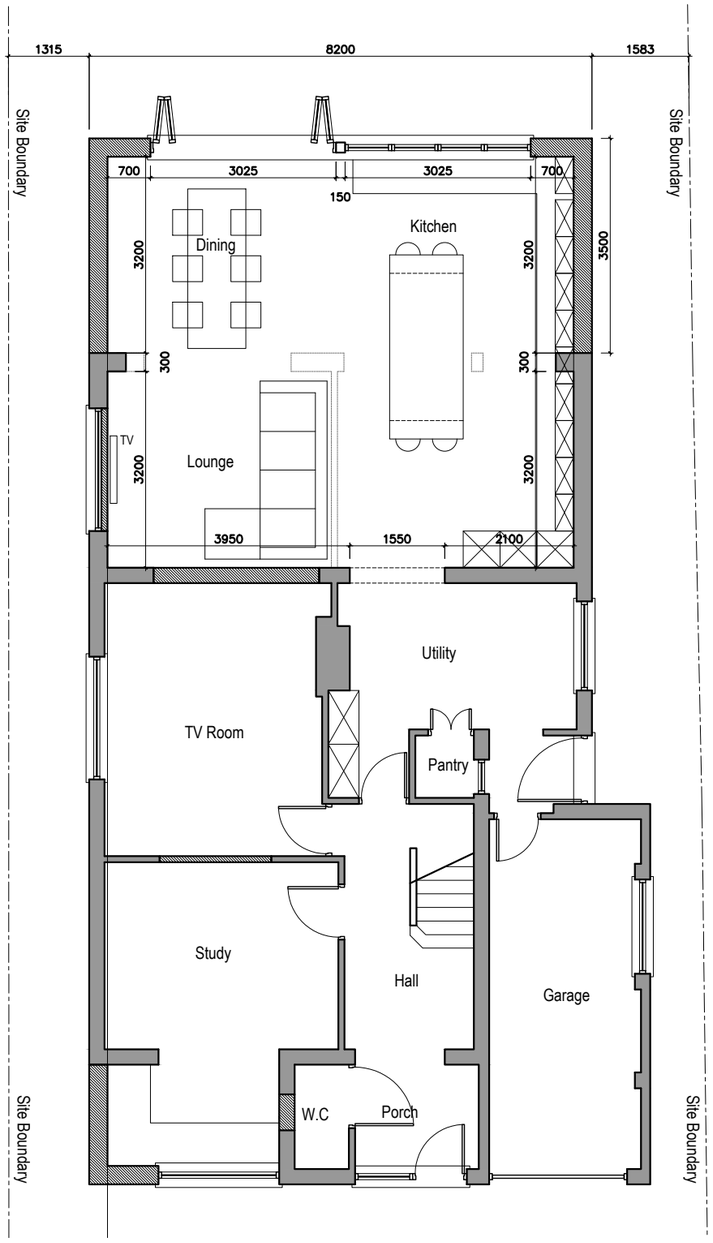

Proposed Ground Floor Plan

Scale 1:100 @ A3

drawing stage

Michael Eales

49 North Western Avenue,
Watford,
Herts, WD25 0AG
Tel. 07764496345
www.michaeleales.com
design@michaeleales.com

project title.
61 WILLIAN WAY
LETCHWORTH

drawing title.
EXISTING AND PROPOSED
GROUND FLOOR PLAN

scale.	job technician	drawn	checked
1:100 @A3	ME	ME	

date	project no.	drawing no.	revision
08.11.2017	068	002	02

DO NOT SCALE FROM THIS DRAWING.
CONTRACTOR MUST CHECK ALL DIMENSIONS ON SITE.
REPORT ALL DISCREPANCIES TO ARCHITECT IMMEDIATELY.



Existing Rear Elevation

Scale 1:100 @ A3



Existing Front Elevation

Scale 1:100 @ A3



Proposed Rear Elevation

Scale 1:100 @ A3



Proposed Front Elevation

Scale 1:100 @ A3

drawing stage

Michael Eales

49 North Western Avenue,
Watford,
Herts, WD25 0AG
Tel. 07764496345
www.michaeleales.com
design@michaeleales.com

project title
61 WILLIAN WAY
LETCHWORTH

drawing title
EXISTING AND PROPOSED ELEVATIONS

scale	job technician	drawn	checked
1:100 @A3	ME	ME	

date	project no.	drawing no.	revision
08.11.2017	068	101	01

DO NOT SCALE FROM THIS DRAWING.
CONTRACTOR MUST CHECK ALL DIMENSIONS ON SITE.
REPORT ALL DISCREPANCIES TO ARCHITECT IMMEDIATELY.

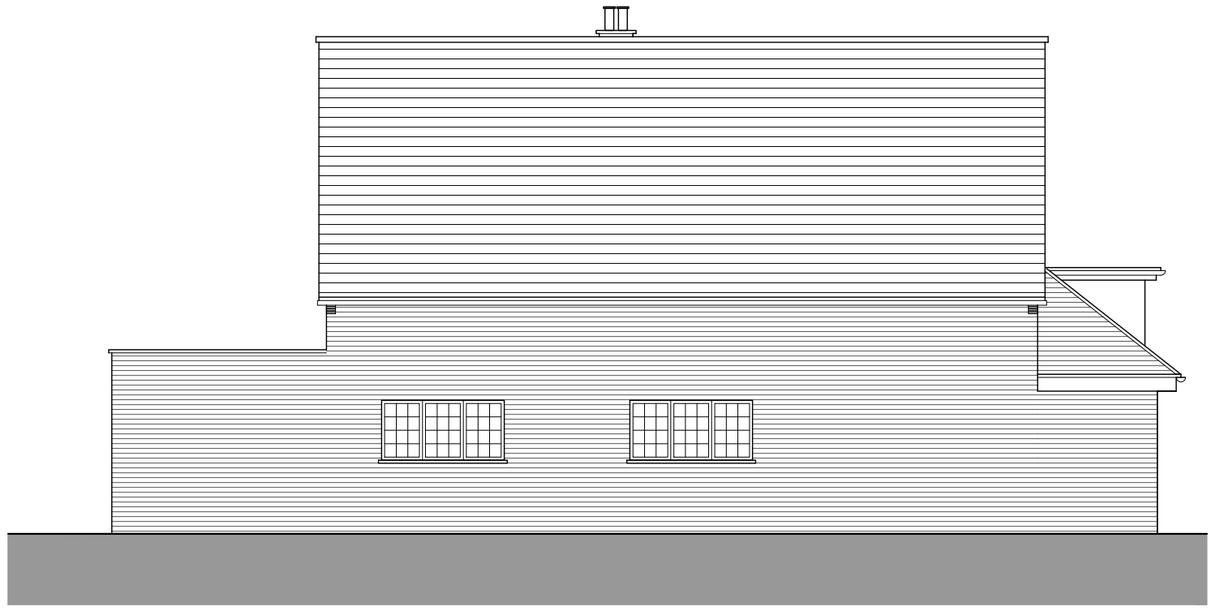

Proposed North Side Elevation

Scale 1:100 @ A3

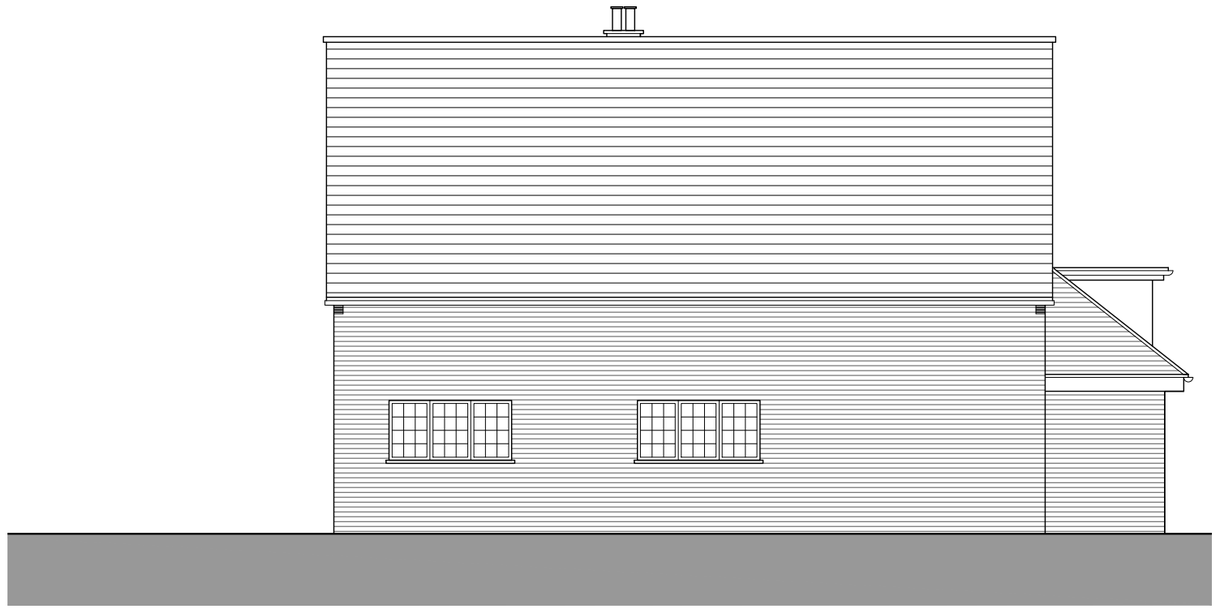

Existing North Side Elevation

Scale 1:100 @ A3

drawing stage

Michael Eales

49 North Western Avenue,
Watford,
Herts, WD25 0AG
Tel. 07764496345
www.michaeleales.com
design@michaeleales.com

project title
61 WILLIAN WAY
LETCHWORTH

drawing title
EXISTING AND PROPOSED
NORTH SIDE ELEVATIONS

scale	job technician	drawn	checked
1:100 @A3	ME	ME	

date	project no.	drawing no.	revision
08.11.2017	068	140	02

DO NOT SCALE FROM THIS DRAWING.
CONTRACTOR MUST CHECK ALL DIMENSIONS ON SITE.
REPORT ALL DISCREPANCIES TO ARCHITECT IMMEDIATELY.



Proposed South Side Elevation

Scale 1:100 @ A3



Existing South Side Elevation

Scale 1:100 @ A3

drawing stage

Michael Eales

49 North Western Avenue,
Watford,
Herts, WD25 0AG
Tel. 07764496345
www.michaeleales.com
design@michaeleales.com

project title
61 WILLIAN WAY
LETCHWORTH

drawing title
EXISTING AND PROPOSED
SOUTH SIDE ELEVATIONS

scale	job technician	drawn	checked
1:100 @A3	ME	ME	

date	project no.	drawing no.	revision
08.11.2017	068	141	02