

Site Location Plan

Scale 1:1250 @ A3

0 10 20 30 40 50
Meters

N

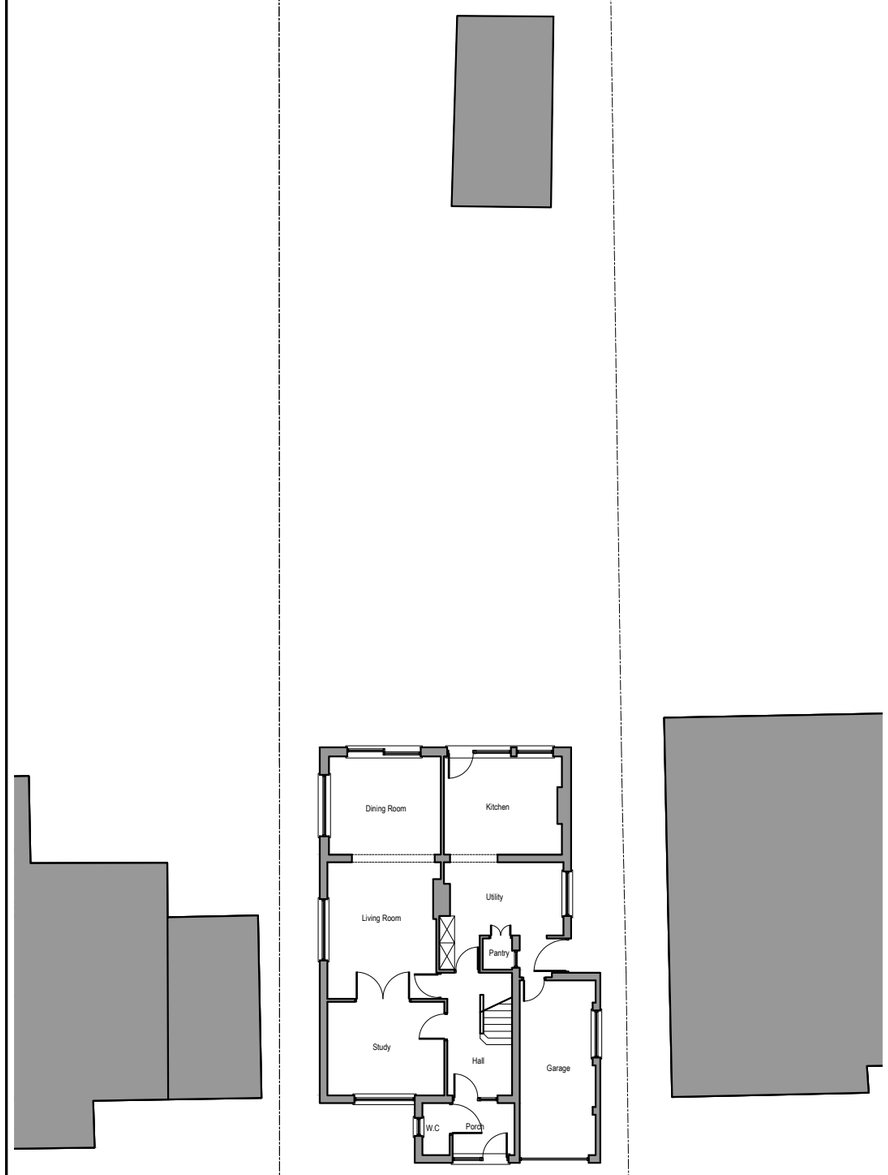

Existing Block Plan

Scale 1:200 @ A3

0 2 4 6 8 10
Meters

N

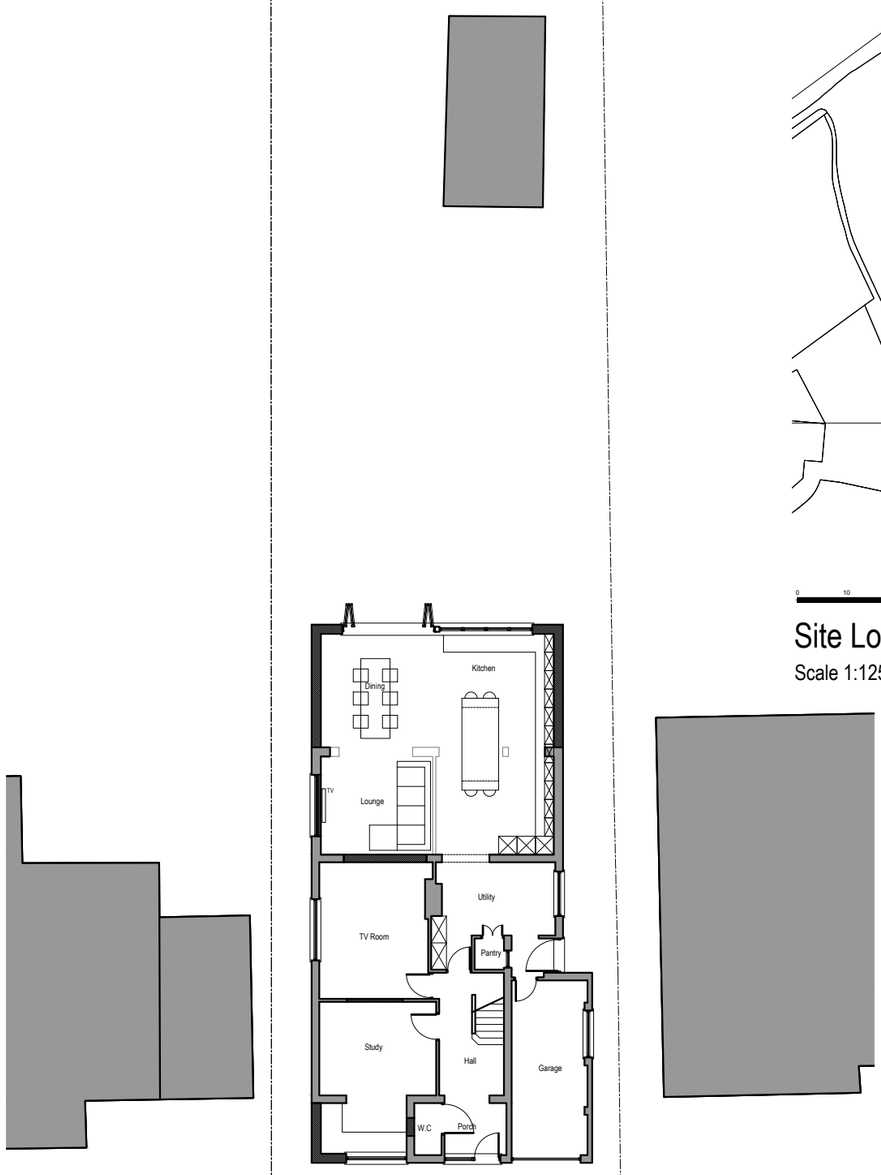

Proposed Block Plan

Scale 1:200 @ A3

0 2 4 6 8 10
Meters

N

drawing stage

Michael Eales

49 North Western Avenue,
Watford,
Herts, WD25 0AG
Tel. 07764496345
www.michaeleales.com
design@michaeleales.com

project title.
61 WILLIAN WAY
LETCHWORTH

drawing title.
BLOCK PLAN AND
SITE LOCATION PLAN

scale.	job technician	drawn	checked
Various	ME	ME	

date	project no.	drawing no.	revision
08.11.2017	068	130	