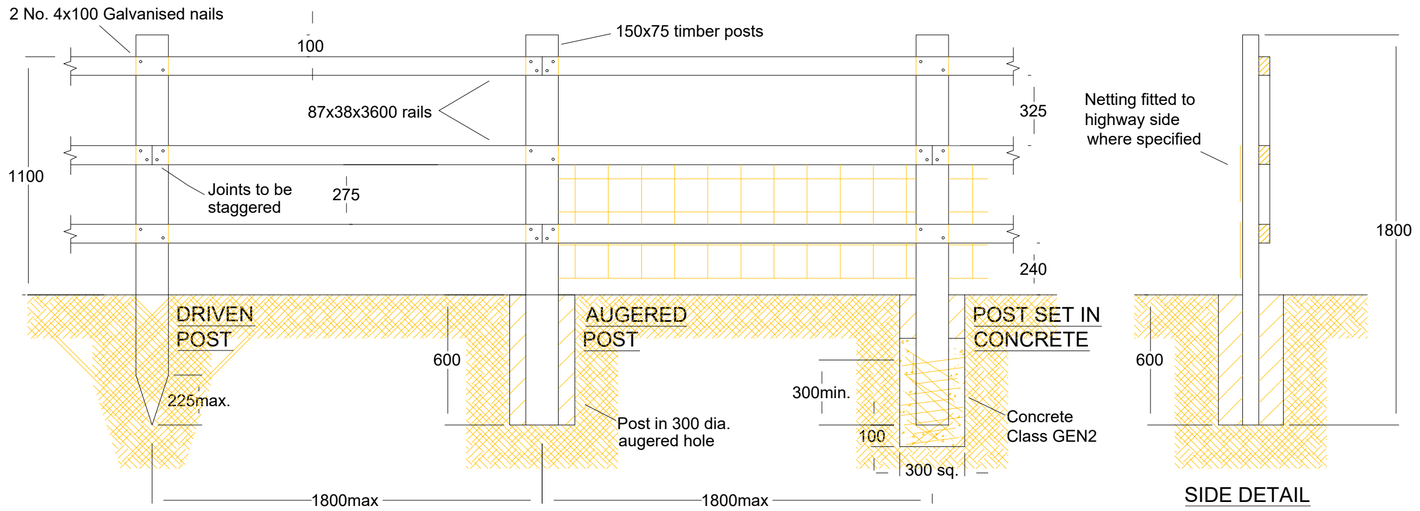


Notes:

1. All dimensions are in millimetres unless otherwise stated.
2. Materials and construction to be in accordance with current B.S. 1722: part 7.
3. All timber and pressure treatment to be in accordance with the specification.
4. When specified, painting to be in accordance with the specification.
5. All posts set in concrete, to be set in 300 square hole. Posts may be driven in suitable ground with the permission of the Project Manager.
6. Augered posts set in 300 dia. hole should be backfilled with suitable excavated material being well compacted as filling proceeds. If excavated material is unacceptable for backfilling post holes shall, at the direction of the Engineer, be backfilled to at least half their depth with Concrete Class GEN2.
7. Stock proof netting to comply with current B.S. 1722 part 2.
8. Top of posts to be shaped to disperse water.
9. Netting secured to posts by each horizontal wire with 1 No. 40x8 S.W.G. galvanised staple.

Scale - 1:200 on A2

Hertfordshire
COUNTY HALL
Pegs Lane
Hertford, Herts
SG13 8DN
Phone: 01992 555555

Revisions

A - AUG 23 UPDATED DETAIL
B -
C -

Drawing Title

NAILED WOODEN POST AND THREE RAIL FENCE TYPE MPR & SPR

Dwg No: HST/0300/009		
Scale at A4 : N.T.S.		
Drawn RD	Approved JE	Revised
Checked STM	Date JULY '11	Date