


SAW CUT / PLANE OUT STEPS
AS NECESSARY AND JOINT TO
BE PAINTED WITH HOT BITUMEN
TO CLAUSE 706

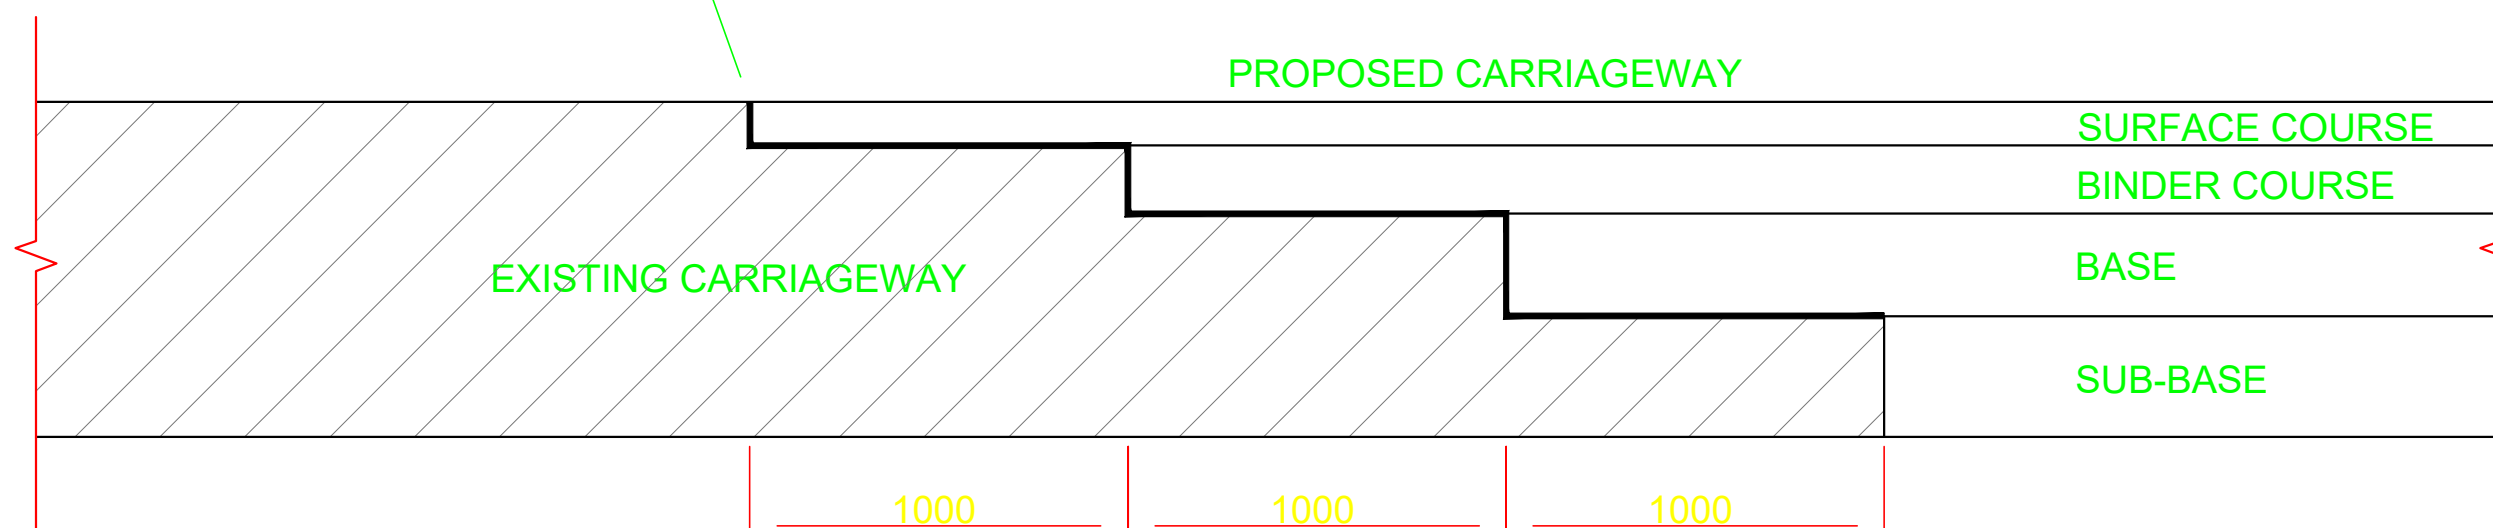

Scale - 1:200 on A2



NOTES:

1. ALL DIMENSIONS ARE IN MILLIMETRES UNLESS STATED OTHERWISE.
2. THE MINIMUM LAYING THICKNESS OF ASPHALT FOR ROADS AND OTHER PAVED AREAS SHOULD BE IN ACCORDANCE WITH BS 594987.
3. WHEREVER WIDENING OF ASPHALT PAVEMENTS, LAYERS SHOULD BE CUT BACK AND BENCHED TO KEY INTO THE OLD CONSTRUCTION TO COMPLY WITH CLAUSE 901 OF SHW.
4. TACK COAT OR BOND COAT TO SHW CLAUSE 920 SHALL BE APPLIED.
5. LONGITUDINAL JOINTS IN THE SURFACE COURSE SHALL BE SAW CUT.
6. JOINTS INTO SUB BASE OR CAPPING LAYER SHOULD BE MADE AS CLEAN MATERIAL.
7. UPPER SUB-BASE SHALL BE TYPE 1 UNBOUND MIXTURES TO SHW CLAUSE 803, TYPE 2 UNBOUND MIXTURES (IF THEY CONTAIN AT LEAST 80% BITUMINOUS PLANINGS) TO SHW CLAUSE 804 OR TYPE 3 (OPEN GRADED) UNBOUND MIXTURES TO SHW CLAUSE 805.
8. CARE MUST BE TAKEN DURING COMPACTION OF ANY GRANULAR LAYERS TO ENSURE A SOUND JOINT BETWEEN THE TWO MATERIALS.

Revisions

A - FEB 20 REVISED DETAIL
B -
C -

Drawing Title

LONGITUDINAL JOINTING DETAILS

Dwg No: HST/0700/005

Scale at A4 : NTS

Drawn YS	Approved HH	Revised A
Checked KK	Date JULY 11	Date FEB 20