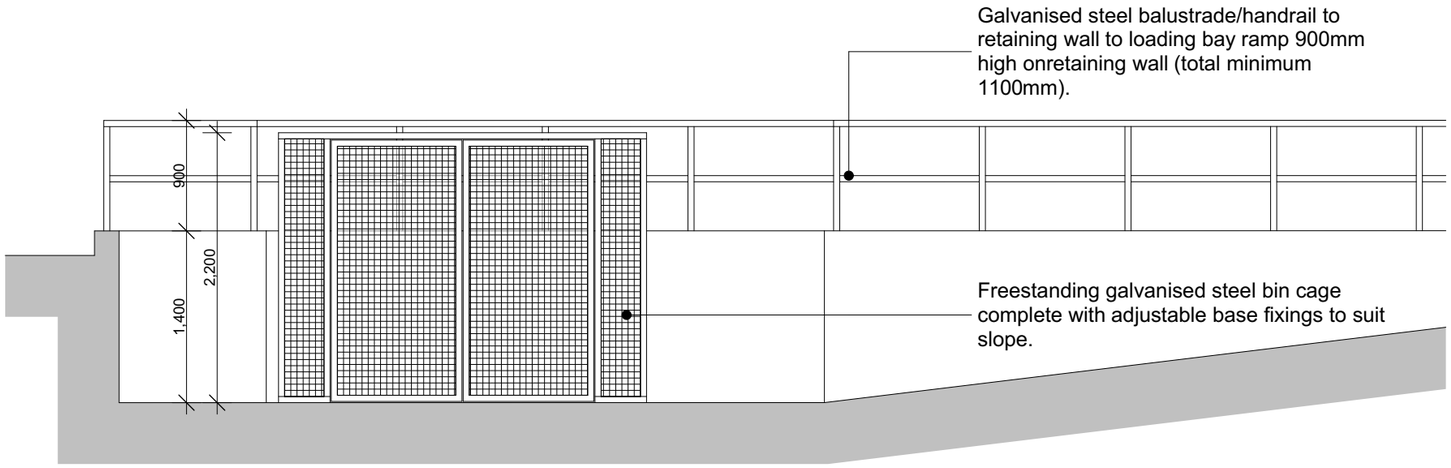


Front Elevation

Bin Store Plan

Rev	Drawn	Date	Description
A		13/02/2018	Drawing Issued For Planning.
B	RJF	27/03/2018	Bin store details updated to suit comments recived from planning department 26-03-2018

Risk Assessment.

Ref.	Hazard / Design Action

Purpose Of Issue : Planning

Project title : **Letchworth**

Client : **Maizelands Ltd and Arringford Ltd**

Birmingham
58 Oxford Street Digbeth Birmingham B5 5NR
birmingham@seymourharris.com
www.seymourharris.com
0121 600 7420

Drawing title : Aldi Bin Store Details

Drawing No.: LET-SHA-ALD-ZZ-DR-A-2901

Scale : 1:50 | Orig : A3 | Revision No.: B

Job No.: 15.036 | Date : Feb 2018

Drawn : RJF | Reviewed : JA

CAD File Name : 15.036 Letchworth Business Park ALDI

© Seymour Harris Architecture. Do not scale. Use only written dimensions. In the event of discovering any discrepancies, contact the Architect immediately for clarification.