

Scurr Architects
85 Southdown Road
Harpenden
Hertfordshire
AL5 1PR
T: 01582 763999
email: scurr@scurr.co.uk
www.scurr.co.uk
architects ■ designers ■ project managers

Notes:
All drawings to be read in conjunction with all other drawings as noted on issue sheet.

Refer to drawing number 7066-SA-8380-P005 for section A-A.

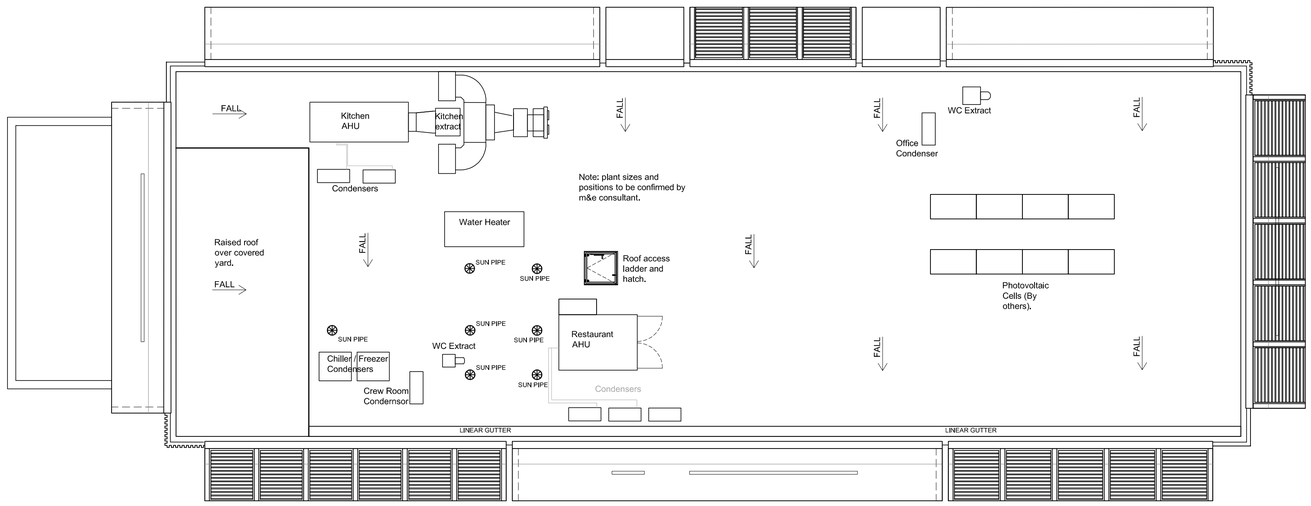

ROOF PLAN

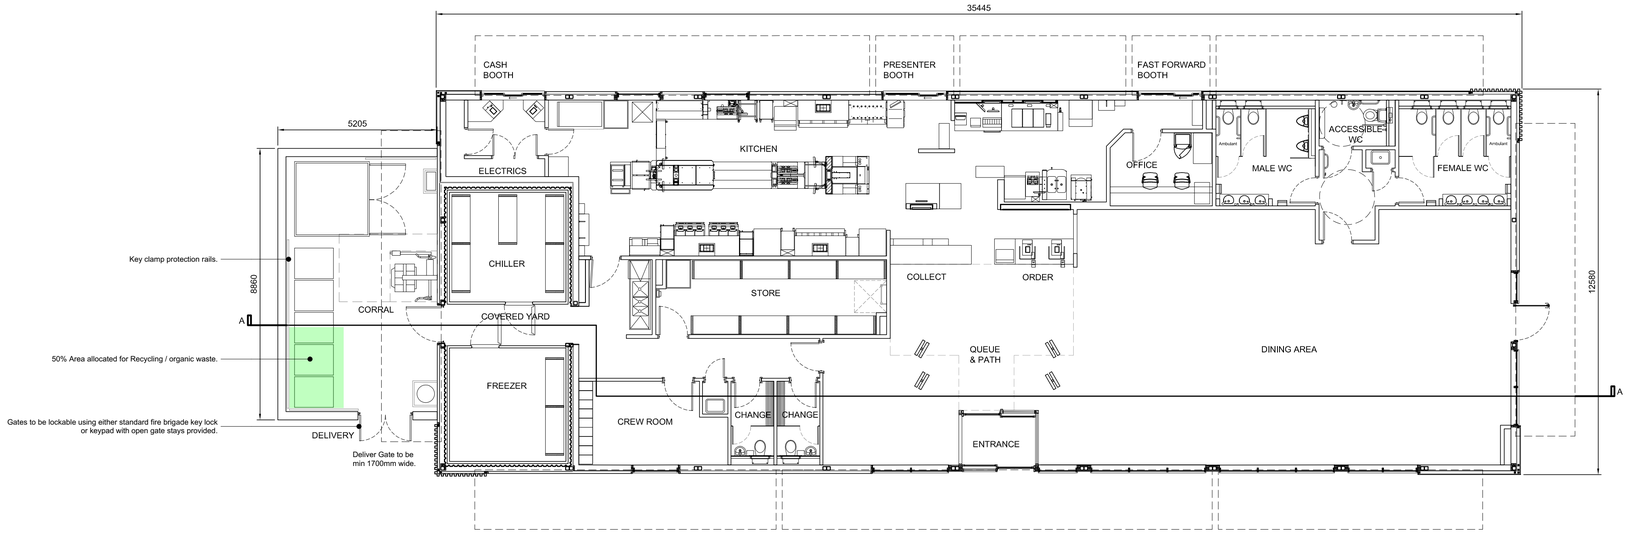

GROUND FLOOR PLAN



DRAFT
FOR COMMENT ONLY

REV.	DATE.	DRAWING REVISIONS.	BY.	CHECKED

GENERAL NOTES:
All works are to be undertaken in accordance with the Building Regulations and the latest British Standards.
All proprietary materials and products are to be used strictly in accordance with the manufacturer's recommendations.
All dimensions to be checked on site prior to construction.
All risks assessed to comply with the designer's responsibility under the Construction (Design Management) Regulations 2015.

PROPOSED DEVELOPMENT AT :–
Avenue One
LETCHWORTH GARDEN CITY

STORE No :–
NB8380

ON BEHALF OF :–
McDonald's Restaurants Ltd

DRAWING TITLE :–
Proposed Ground Floor and Roof Plan

DRAWN BY	CHECKED BY	DRAWING No.
JK		7066-SA-8380-P006
SCALE & SIZE	DATE	
1:100@A1	Dec 2016	

SO140

Scurr Architects
85 Southdown Road
Harpenden
Hertfordshire
AL5 1PR
T: 01582 763999
email: scurr@scurr.co.uk
www.scurr.co.uk
architects ■ designers ■ project managers

© Copyright McDonald's Restaurants & Scurr Architects