GENERAL NOTES:

ALL TIMBER TO BE PRESERVATIVE TREATED (DOUBLE VACUUM OR SIMILAR COLOURLESS).

ALL TIMBER TO BE PAR.

APPLY TWO COATS OF PROTECTIVE WOODSTAIN, COLOUR TO BE CLEAR.

OVERALL SIZE TO BE SITE SPECIFIC DEPENDING ON SIZE OF LODGE AND SIZE AND SHAPE OF BINS TO BE HOUSED.

DRAWING NOTES:

1.01 100 x 100mm PRECAST CONCRETE POST WITH CONCRETE FOUNDATION.

1.02 150 x 25mm HIT AND MISS VERTICAL FENCING FROM TREATED SOFTWOOD BOARDING. BOARDS MAY OVERLAP SLIGHTLY TO GIVE EQUAL SPACING.

1.03 75 x 50mm HORIZONTAL RAILS 3No REQUIRED.

1.04 GALVANISED 'T' HINGE TO MATCH LAIDLAW THOMPSON REF: 30.1.10L.

1.05 EXTERIOR QUALITY HEAVY DUTY HASP AND STAPLE.

1.06 GALVANISED HOOK AND EYE TO EACH LEAF.

1.07 GALVANISED BARRELL BOLT TO EACH LEAF INCLUDING SECURE BOLT KEEPS TO MATCH LAIDLAW THOMPSON REF: 621.2LS.

1.08 FRAMED, LEDGED AND BRACED GATES ALL 75x50MM WITH 150x25MM COVER

1.09 175mm COACH BOLT.

1.10 100 x 50mm SOFTWOOD JAMB BOLTED THROUGH POST WITH GALVANISED BOLTS.

1.11 DIAGONAL BRACE FITTED IN DIRECTION SHOWN.

1.12 50mm CLEARANCE BETWEEN FENCE AND GROUND.

1.13 1100 LITRE EUROBINS.

1.14 GULLEY.

1.15 LIGHT.

1.16 CONTRCTOR TO SUPPLY COMBINATION PADLOCK AND PROVIDE CODE AT HANDOVER. PADLOCKS TO BE PROVIDED FOR ALL GATES ALONG WITH OPEN GATE STAYS PROVIDED.

1.17 WASH DOWN SITE TAP

1.18 2x240 LITRE WHEELIE BINS


1.19 50% Area allocated for Recycling / organic waste.

1.20 Key clamp protection rails.


Travelodge

CONTENTS: EXTERNAL BIN STORE


2015 EDITION | EX - 005 Rev A.

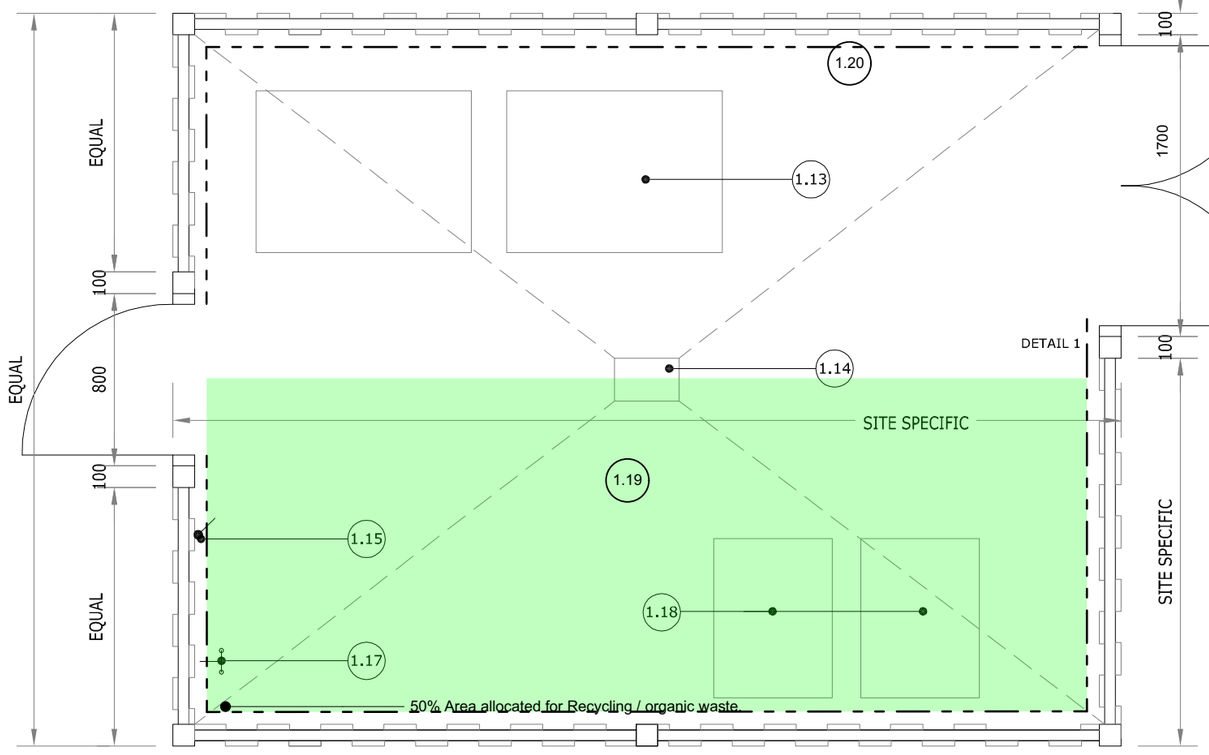

BIN STORE TYPICAL PLAN

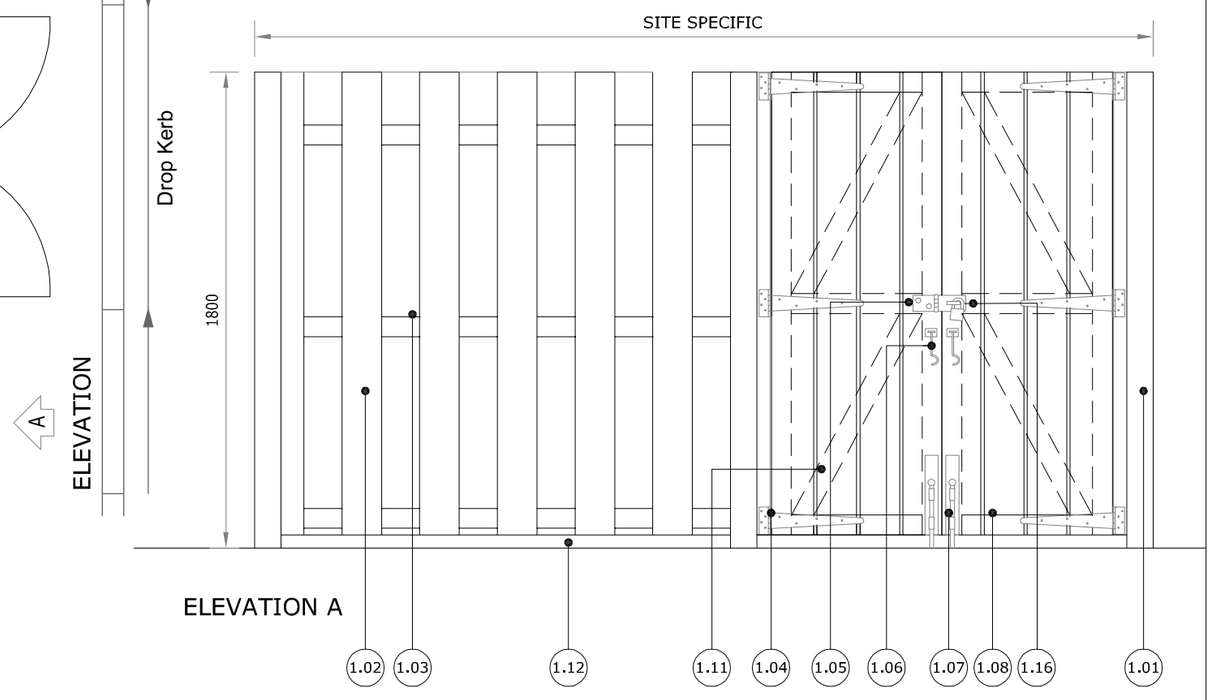

ELEVATION A

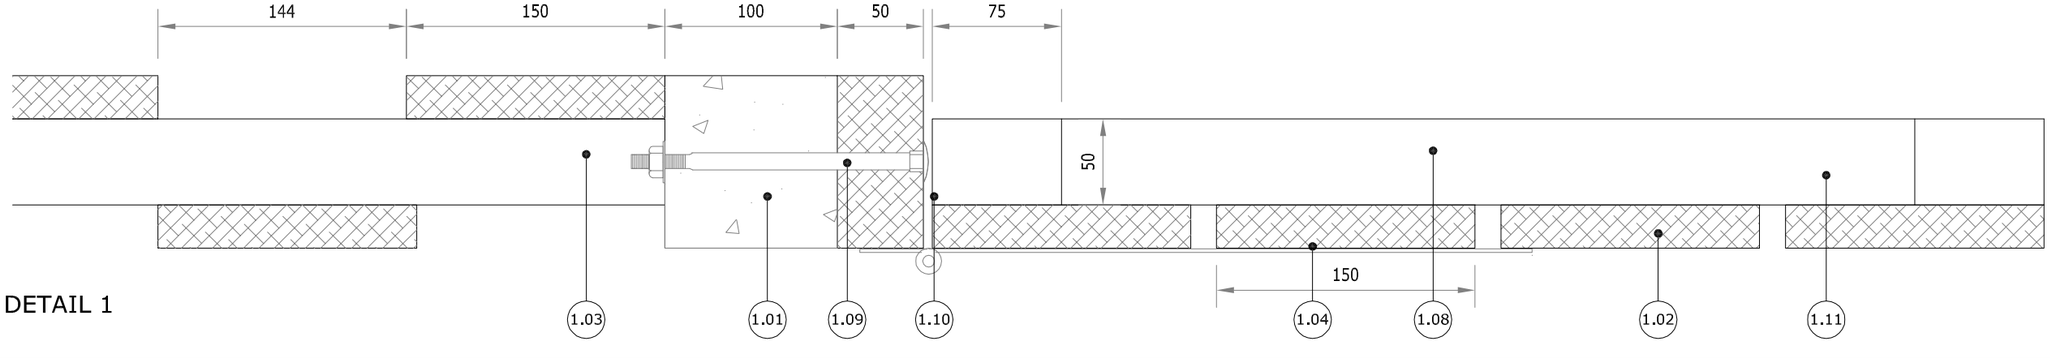

DETAIL 1

Please Note:

This page is intended for visual reference only. Drawings are not to scale. All dimensions are in mm. All dimensions are to be checked on site prior to commencing work. Any discrepancy found between information given on this drawing and that given elsewhere or recorded on site shall be notified immediately to the Employers/Tenants agent in writing.