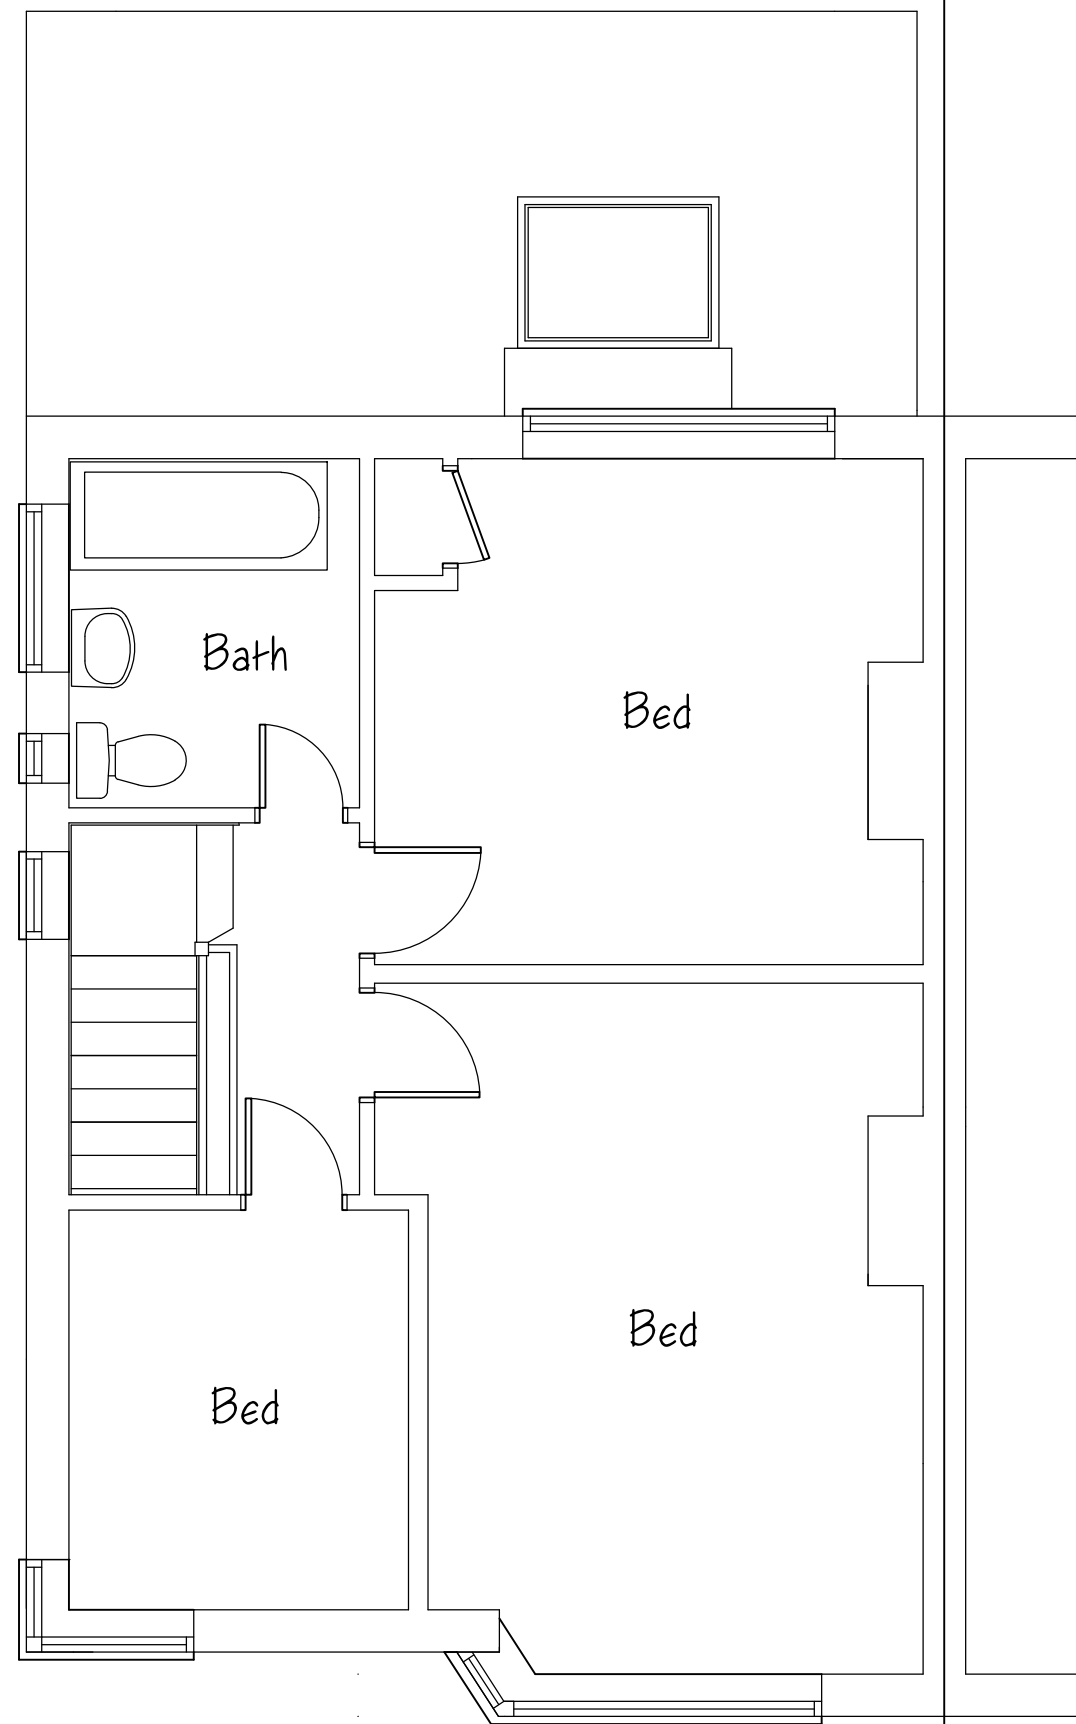
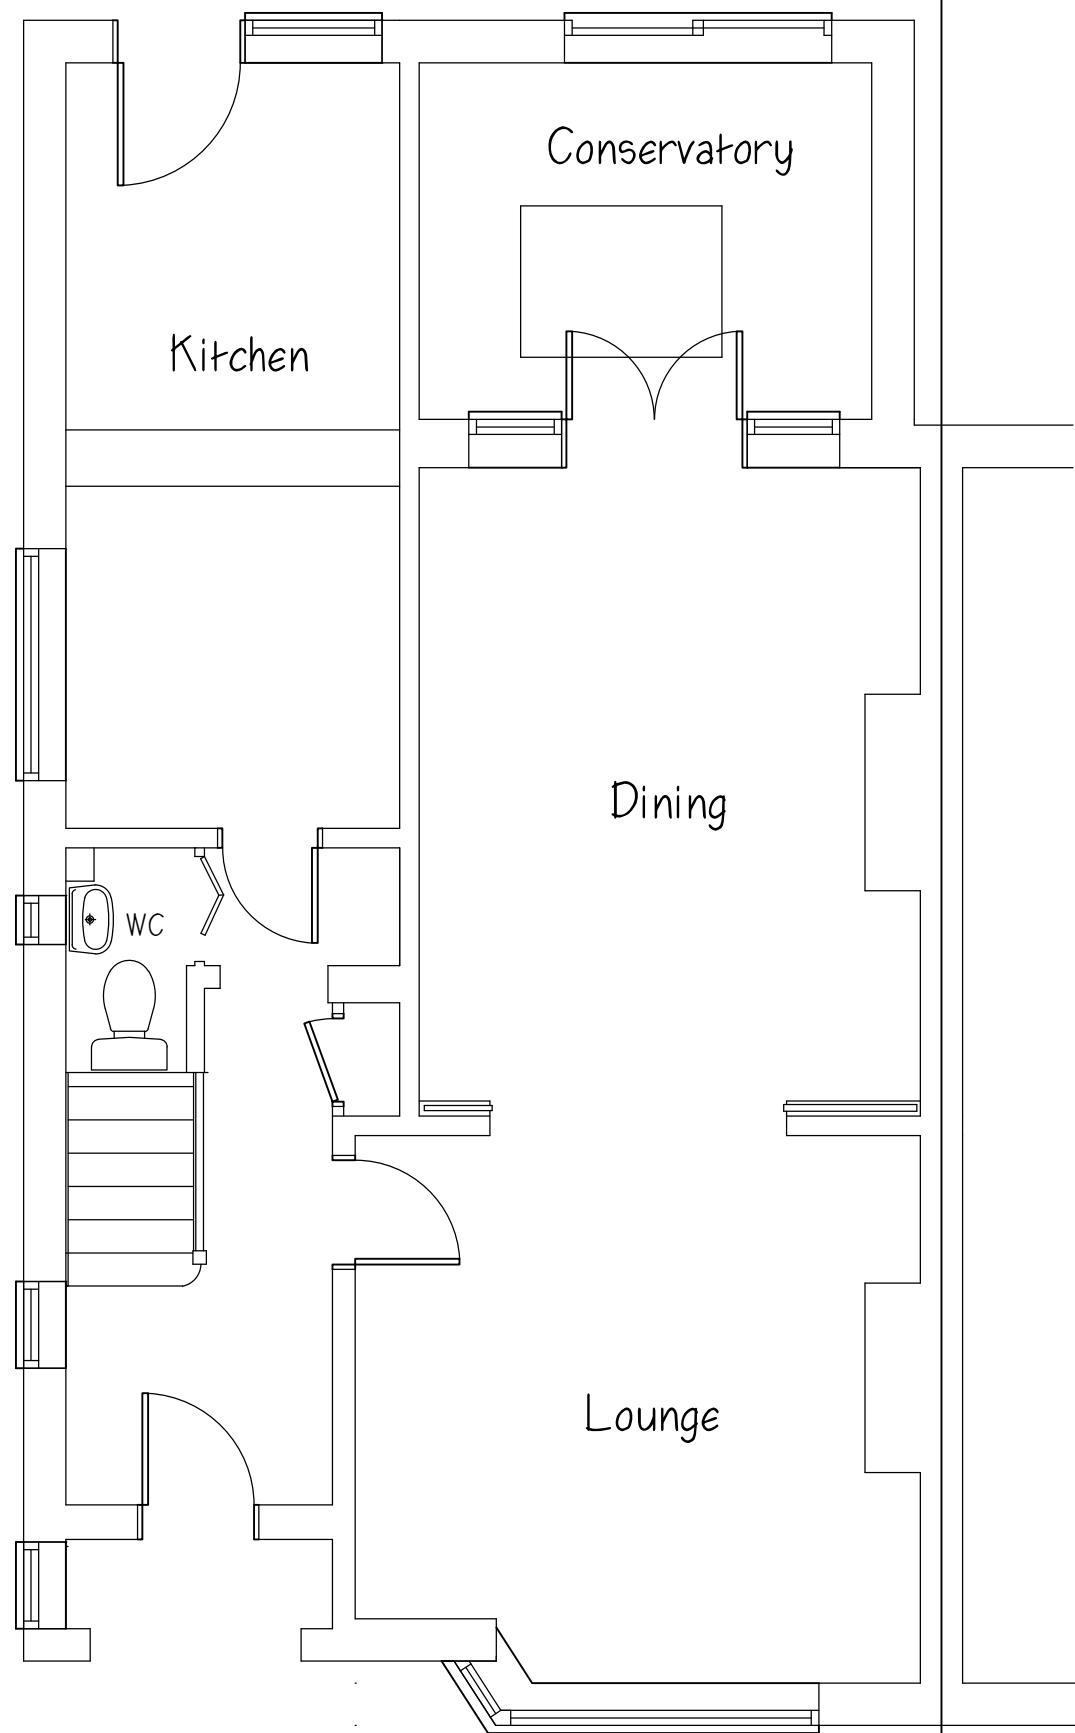
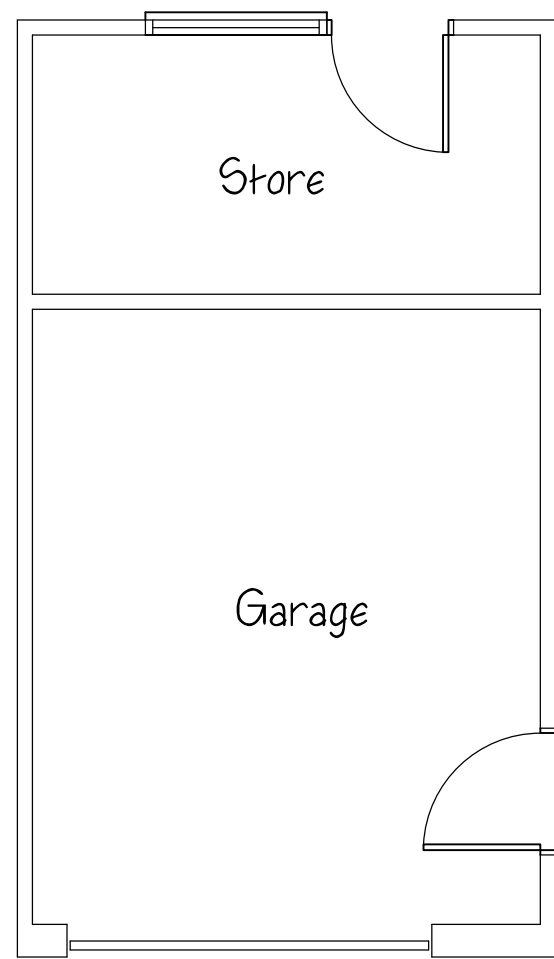


MONARCH

Design and Build

9 Bury Lane
Bramfield
Hertfordshire
SG14 2QL
Tel: 01992 500008
Mobile: 07812 243399
Email: nethankins@hotmail.com

Project
Proposed alterations
12 Cowslip Hill
Letchworth
SG6 4HL

Drawing Title
Existing Plans and Elevations

Scale 1/50, 1/100 @ A1	Date July 2025	Drawn by NH
---------------------------	-------------------	----------------

Drawing No. NH/1067/01	Rev.
---------------------------	------