


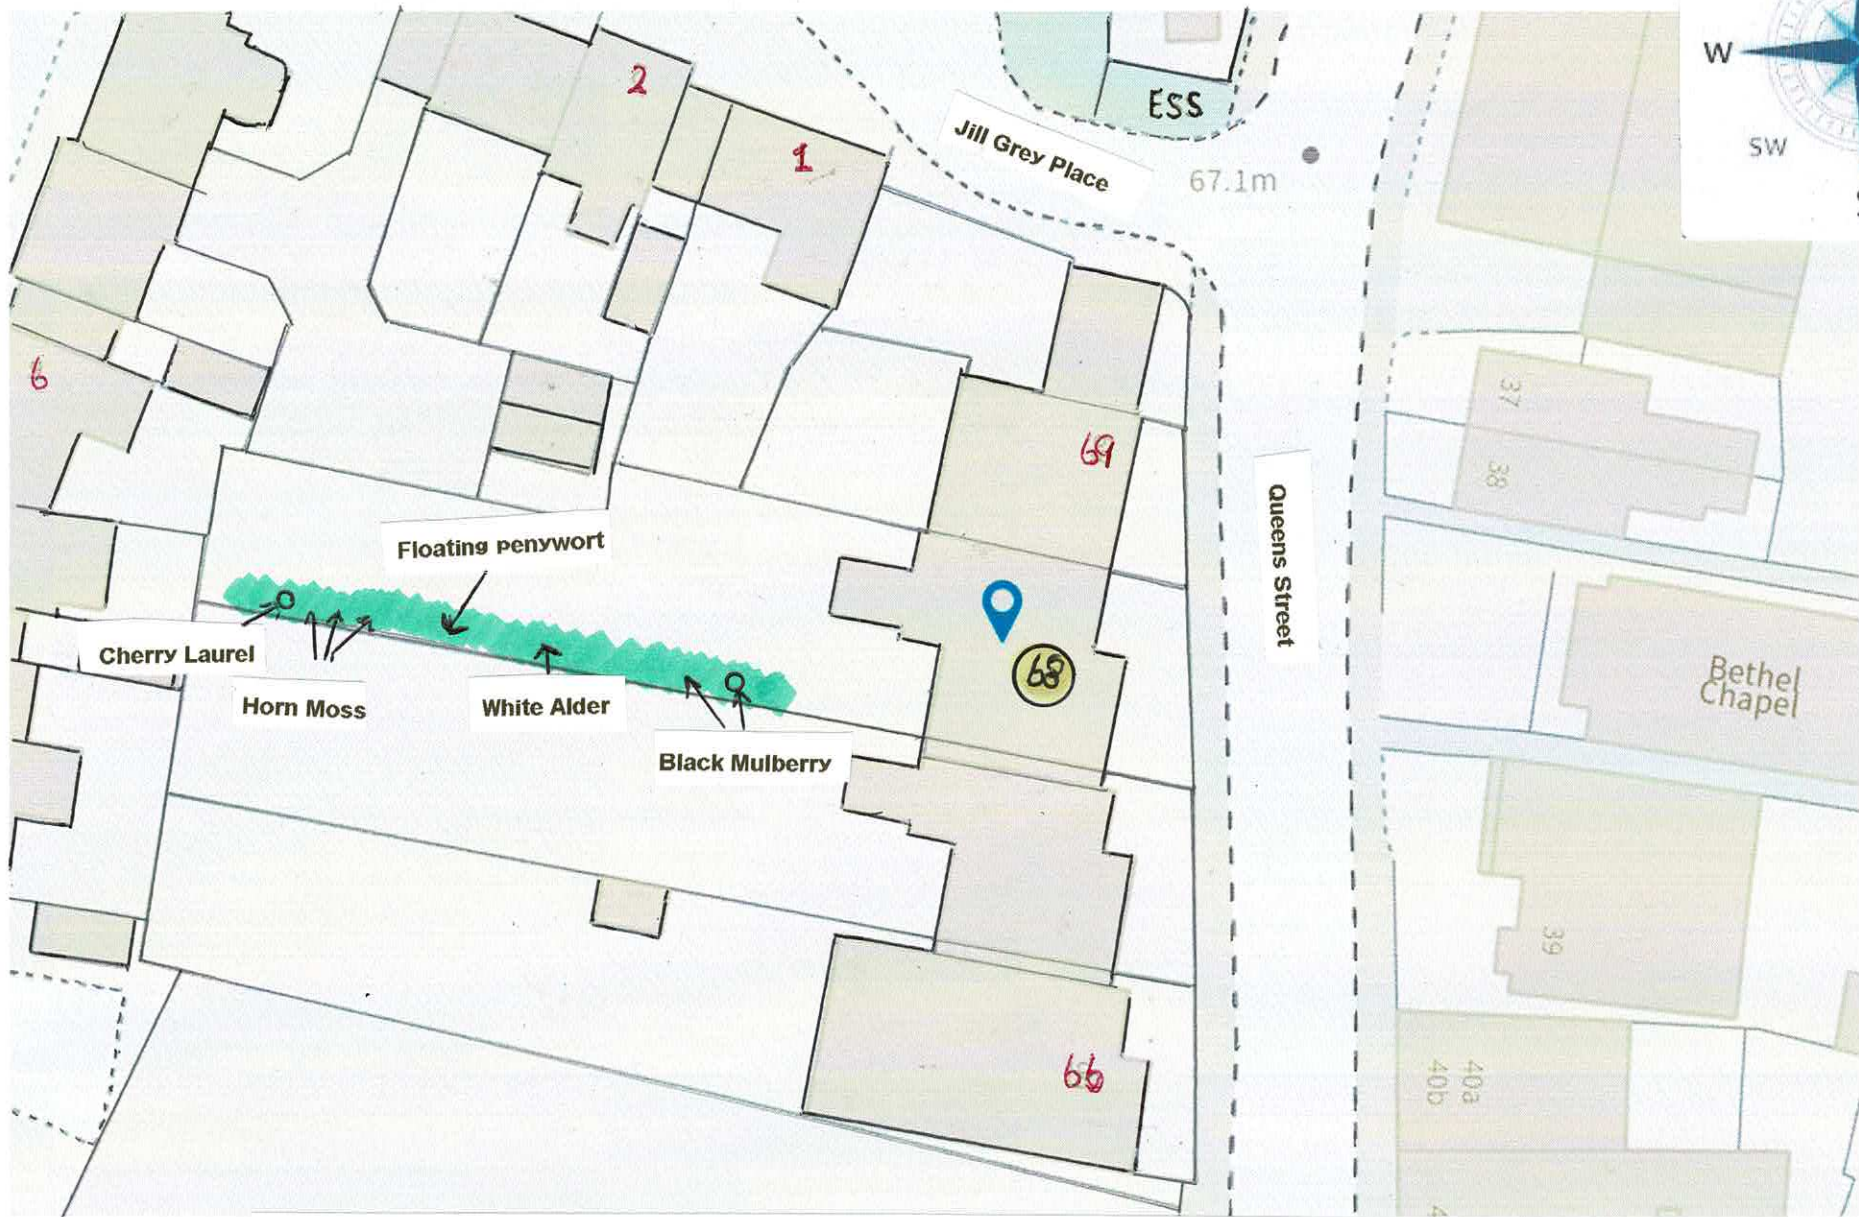

Conservation planning for 68, Queens Street, Hitchin SG4 9TS