


LOCATION PLAN, 38 West St, LIVERY. L02 8LN

LARBURN COTTAGE

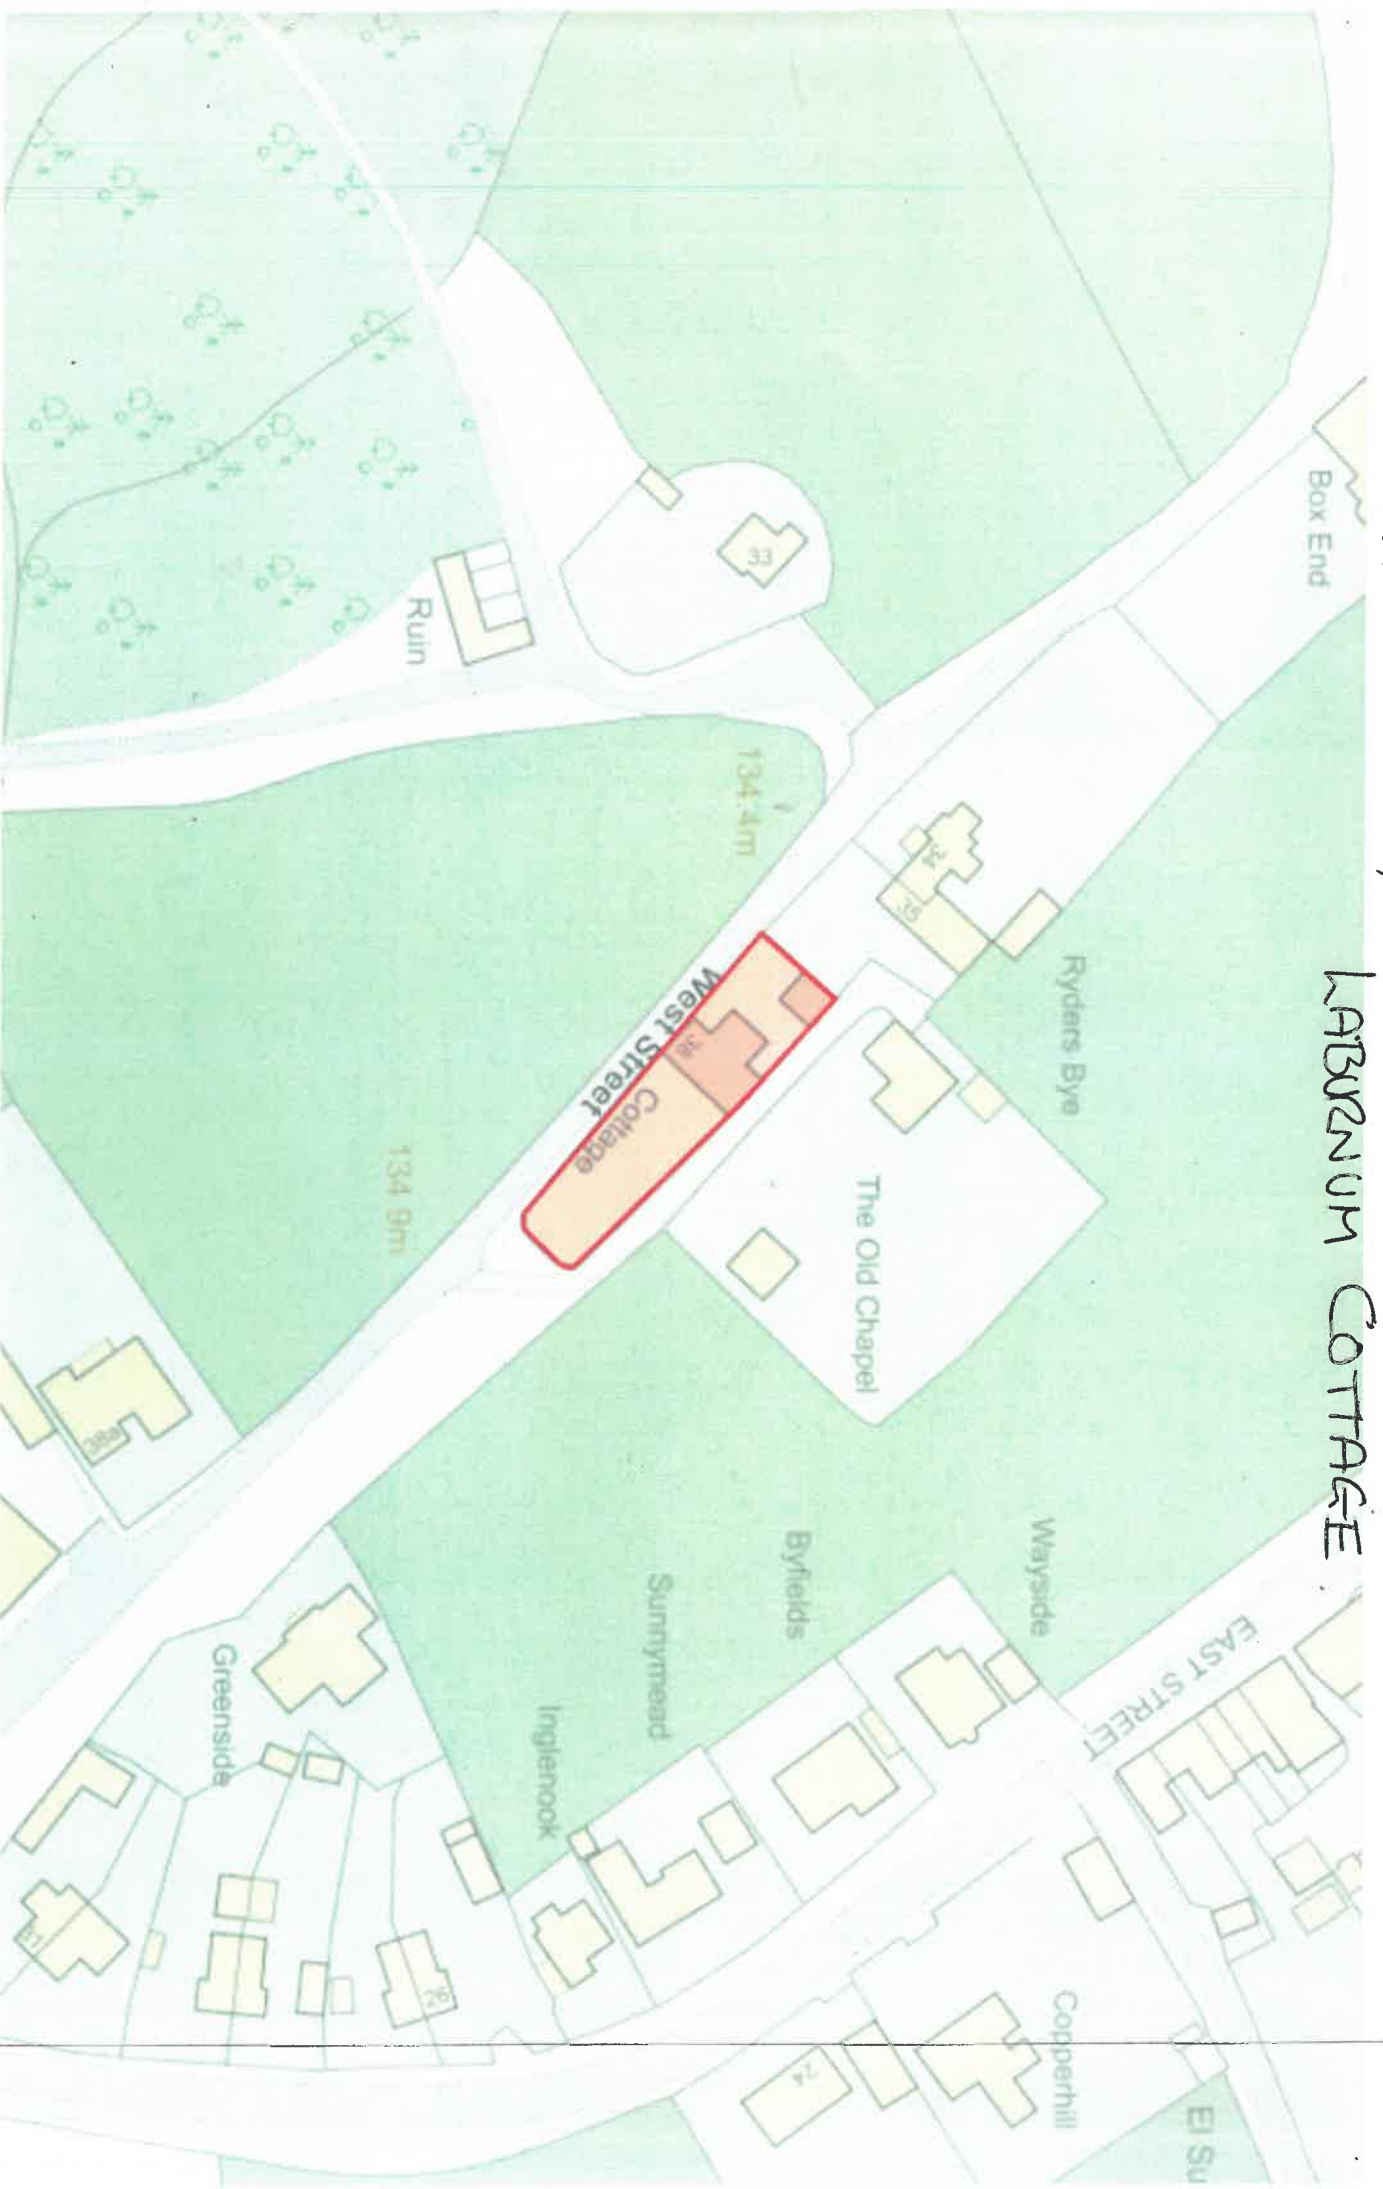

SCALE 1:1250

50m