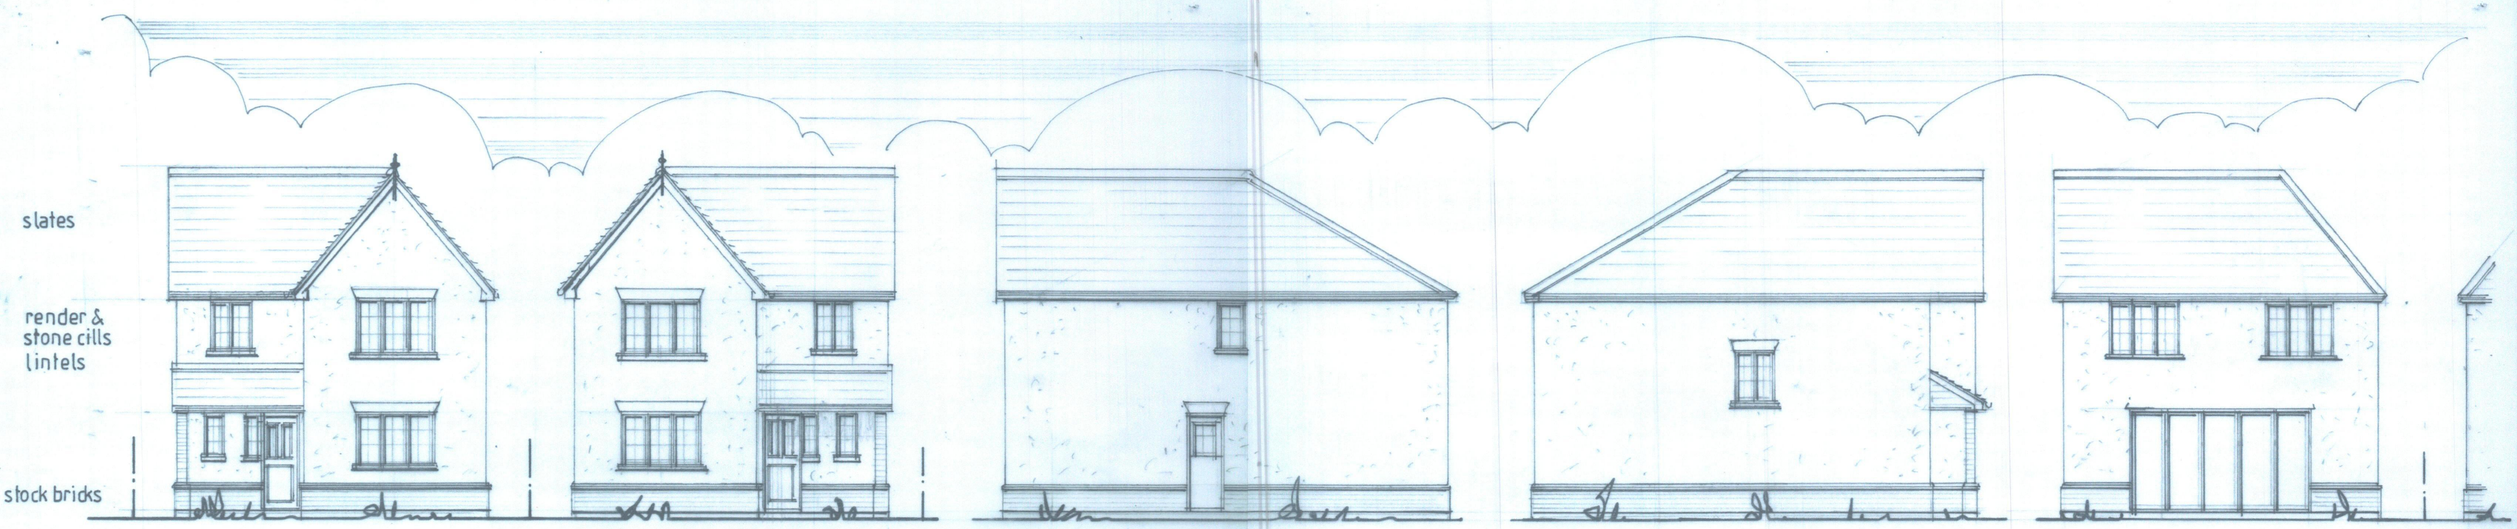

front elevation

side elevation

side elevation

rear elevation

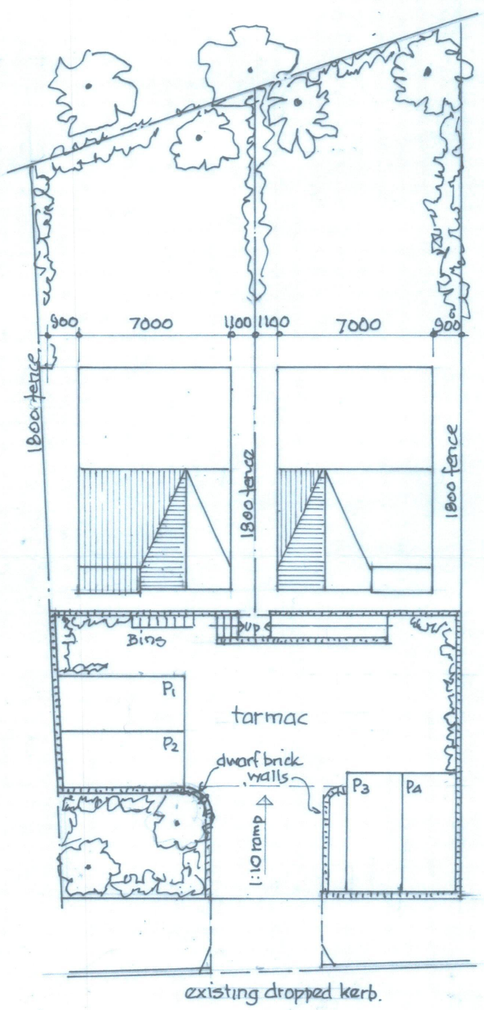

roof/block plan

section through entrance

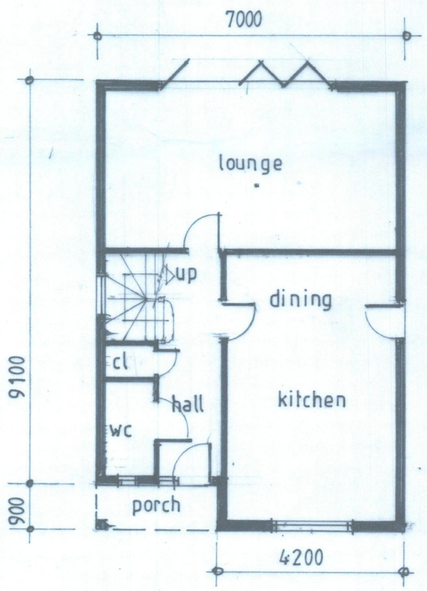

ground floor plan

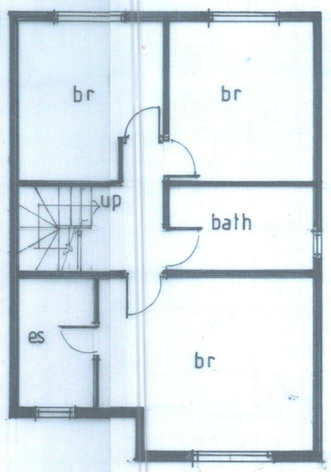

first floor plan

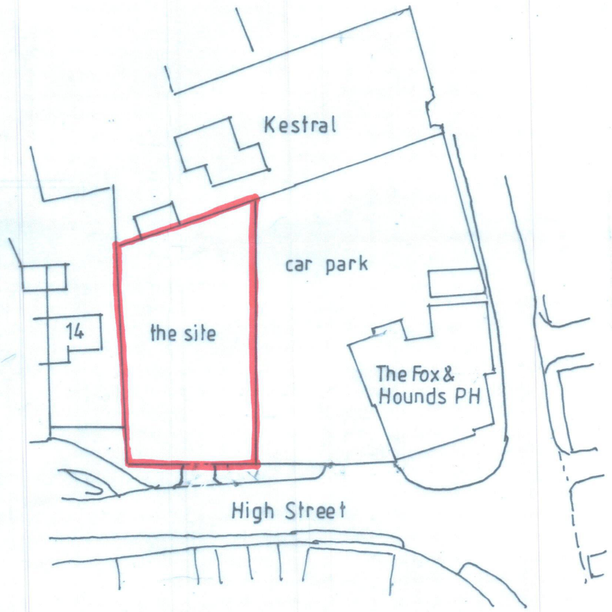

site plan

NHDC
07 MAR 2018

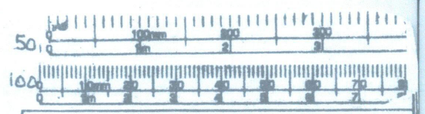

R.A.Rowe.
Architectural Design Service
RAR
Turnpike Cottage, High Street, Barkway, SG8 8EG.
Tel: 01763 848618

Furneux Pelham Properties
Proposed 2x3 bedroom
detached dwellings adj. to
Fox & Hounds PH, Barley.

Scales: 100,200
Date: Feb. 2018 Drawn: R.A.R.
Drawing No. 14-18-1 Rev: