LOWER INNINGS

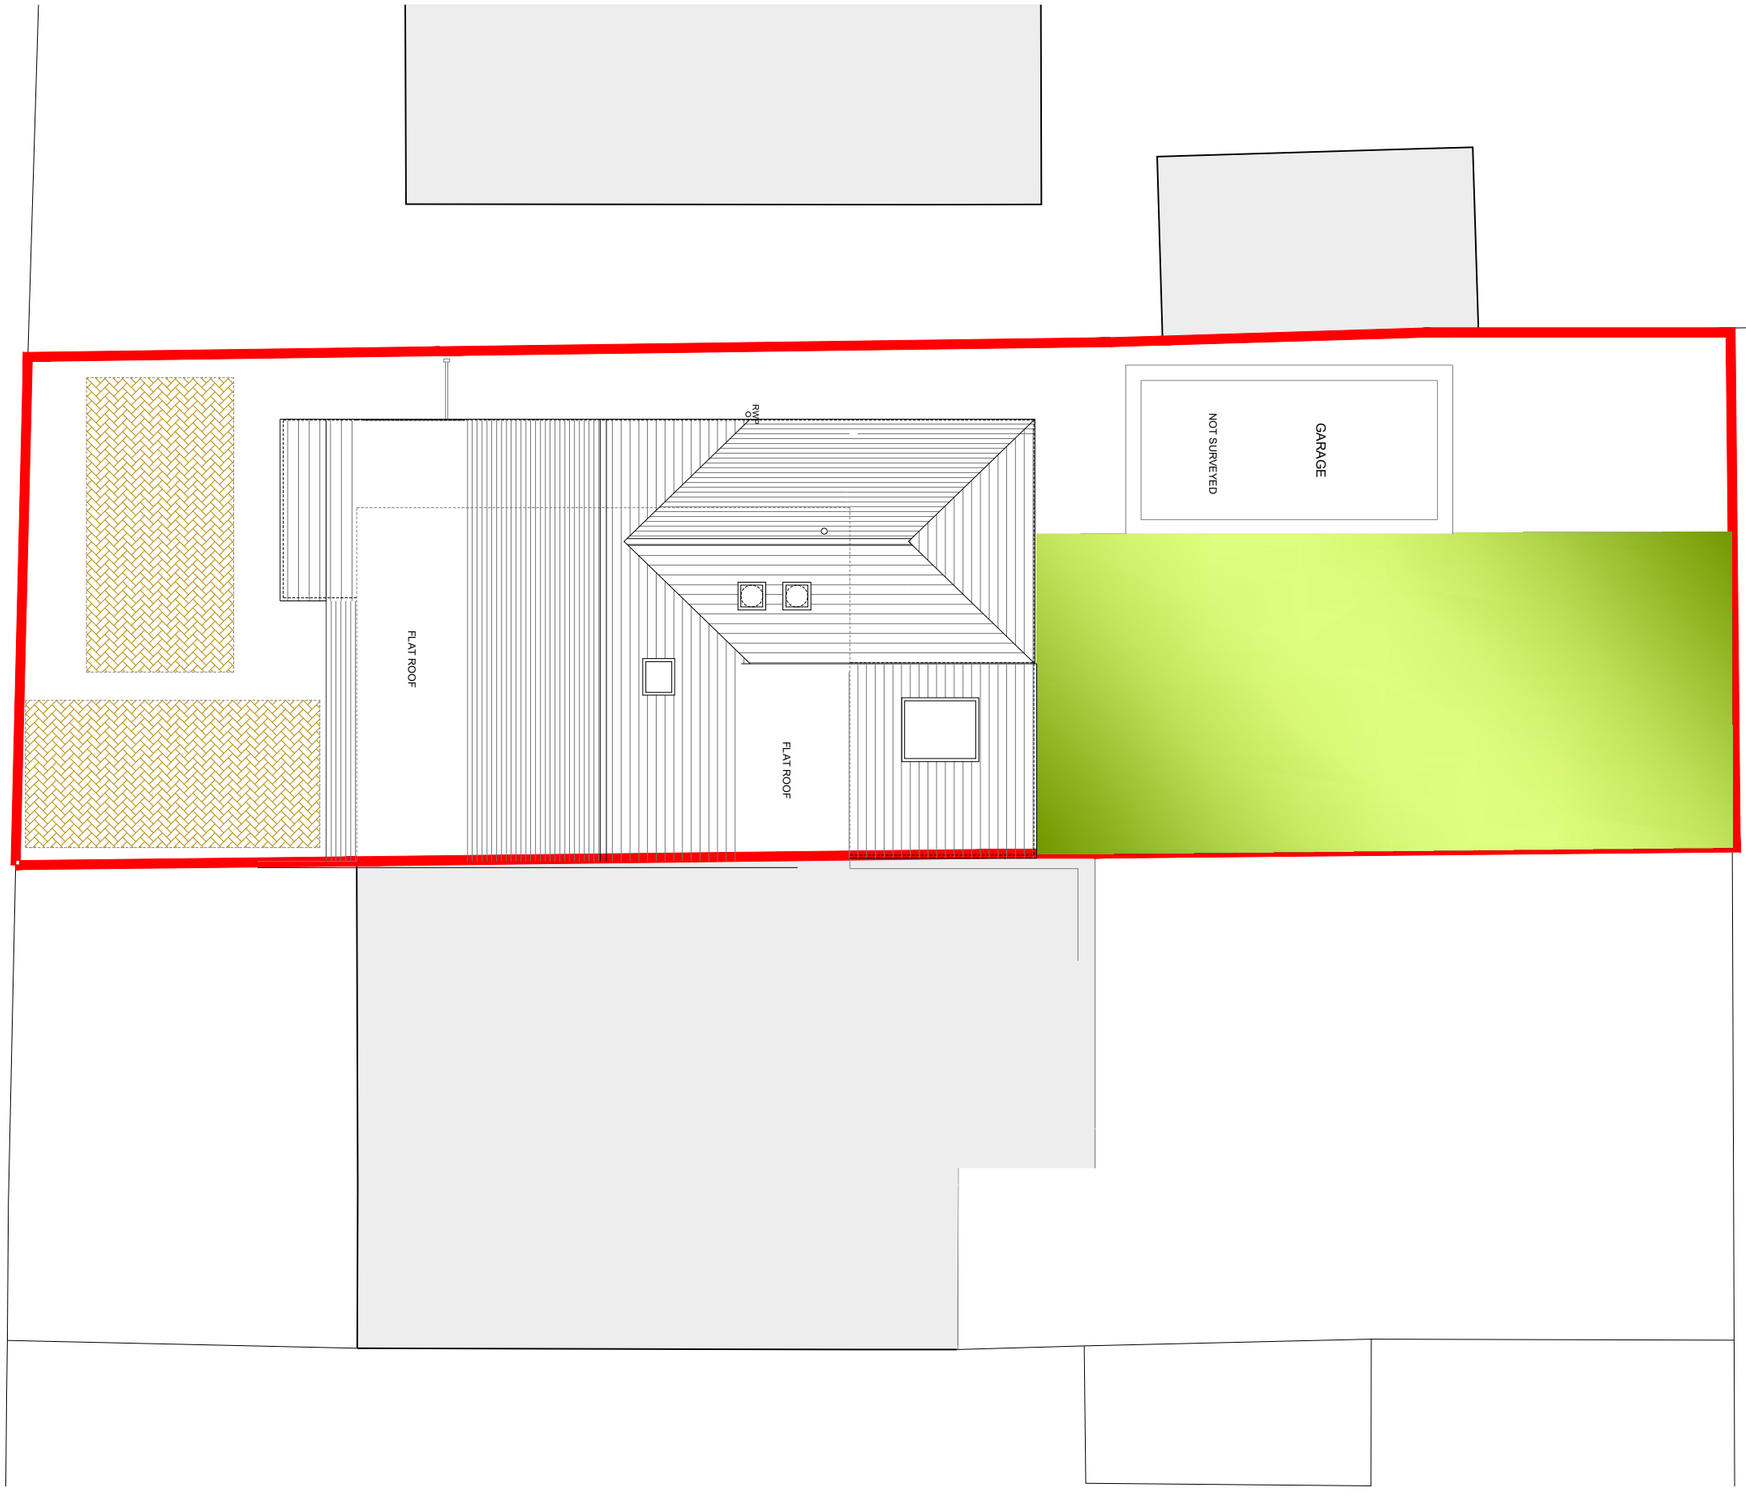

0 1 2 3 4 5 6 7 8 9 10

SCALE BAR (METRES)

PROPOSED PLANS: SITE PLAN

18106/02-4B

CLIENT: ROB HOES & NIDHI MITTAL
DATE: APRIL 2018
SCALE: 1:50 @ A1, 1:100 @ A3

8 LOWER INNINGS
HITCHIN
SG5 2NA

REVISIONS
B - 23.05.18 Hipped roof added to extension.

WORK TO FIGURED DIMENSIONS ONLY. DO NOT SCALE FROM THIS DRAWING. CHECK DIMENSIONS ON SITE BEFORE COMMENCING WORK. ANY DISCREPANCIES TO BE REPORTED. © RACHAEL LAWTEY DRAWING NOT TO BE COPIED OR REPRODUCED WITHOUT PRIOR CONSENT.

lawteydesign
ARCHITECTURAL SERVICES
RACHAEL@LAWTEYDESIGN.CO.uk | 07964 745856