

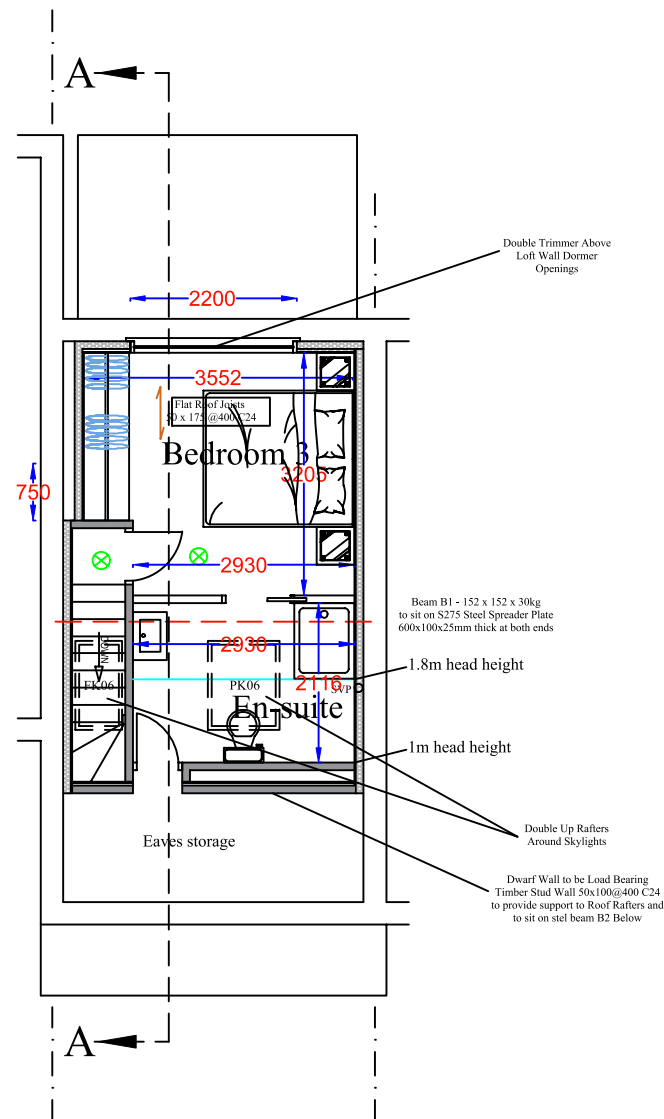
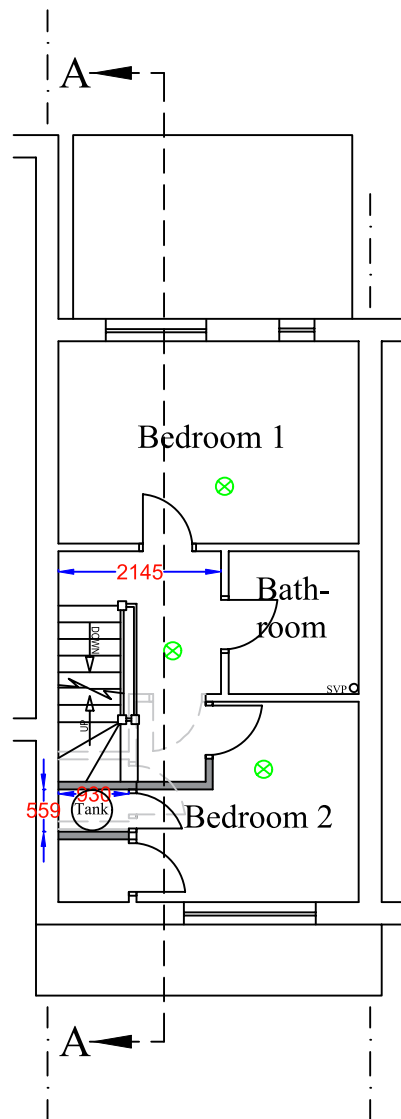


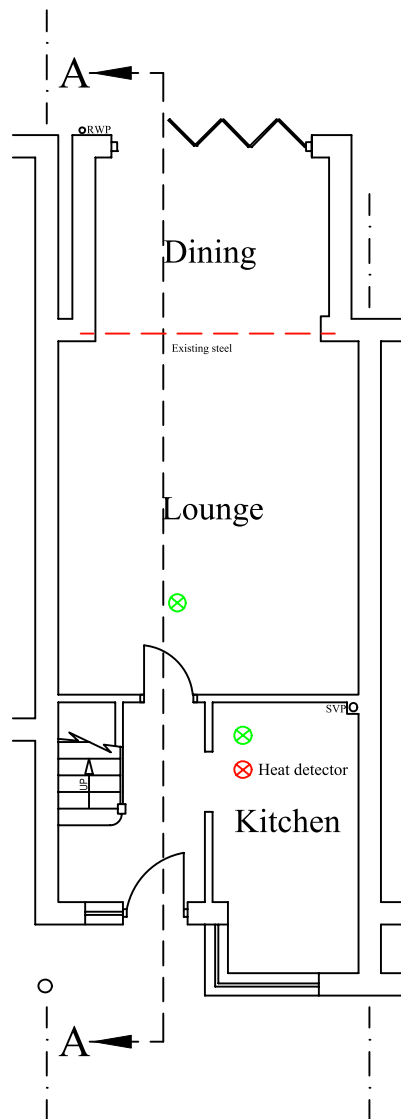

Notes

All drawings to be signed off by building control before the commencement of any works. If works commence on a Building Notice, the Builder/property owner commences works at their own risk and ELA Design (or its Officer's) cannot accept and liability whatsoever for these works carried out.

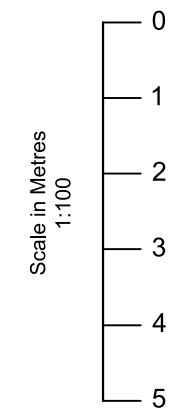

Key:			
⊗	Grade D2 Inter-linked Smoke detectors		
⊗	Heat detector		

Rev	Date	Details	By
A	21/05/24	Revision A	CE

Project: Loft Extension

Drawing: Proposed Layout

Address: 2D Meadow Way, Offley, Hitchin, SG5 3AX

Drawing N°: ELA/3 Rev: A

A3 Scale: 1:100 Drawn By: CE Job No: 2975 Date: 21/05/24

ELA Design
Beechcroft
Riverside Avenue
Broxbourne
Herts
EN10 6RA
www.ela-design.co.uk
Tel- 07979510821