



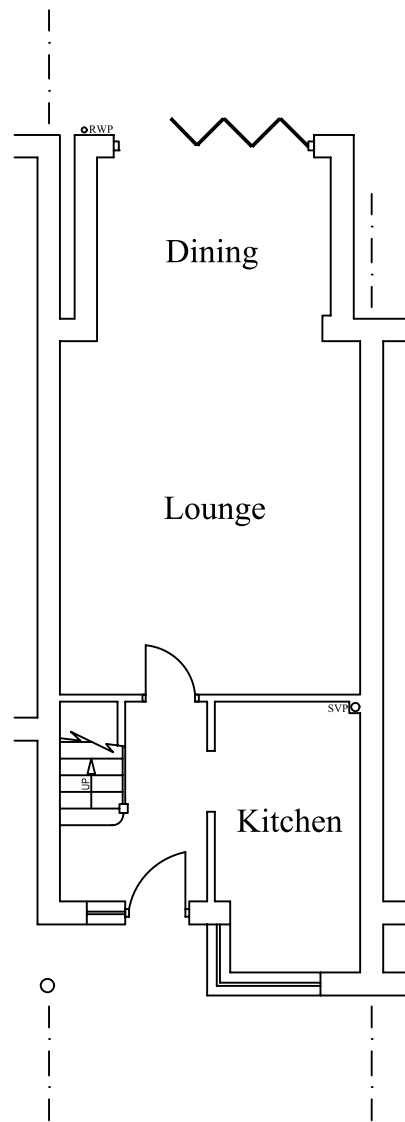

EXISTING GROUND FLOOR LAYOUT

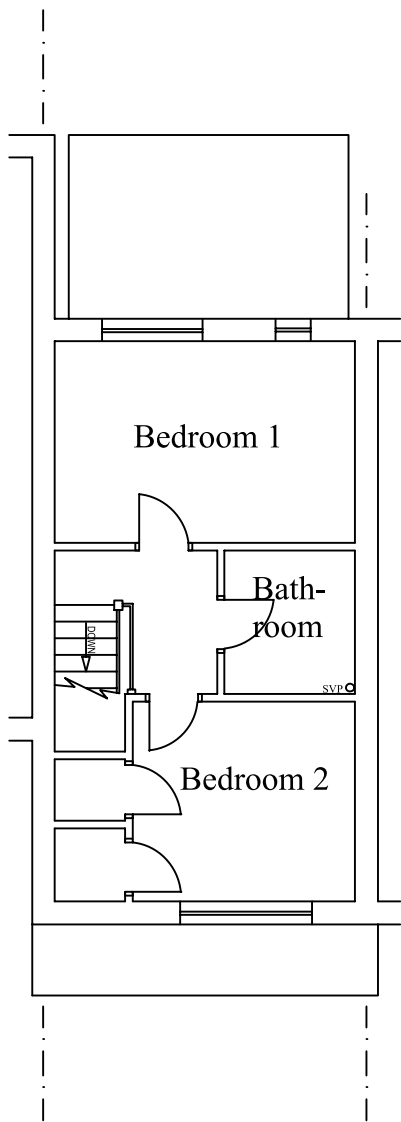

EXISTING FIRST FLOOR LAYOUT

Notes

All drawings to be signed off by building control before the commencement of any works. If works commence on a Building Notice, the Builder/property owner commences works at their own risk and ELA Design (or its Officer's) cannot accept and liability whatsoever for these works carried out.



| Rev | Date     | Details    | By |
|-----|----------|------------|----|
| A   | 21/05/24 | Revision A | CE |

Project: Loft Extension

Drawing: Existing Layout

Address: 2D Meadow Way, Offley, Hitchin, SG5 3AX

Drawing N°: ELA/1 Rev: A

A3 Scale: 1:100 Drawn By: CE Job No: 2975 Date: 21/05/24

ELA design  
www.ela-design.co.uk

ELA Design  
Beechcroft  
Riverside Avenue  
Broxbourne  
Herts  
EN10 6RA  
Tel:- 07979510821