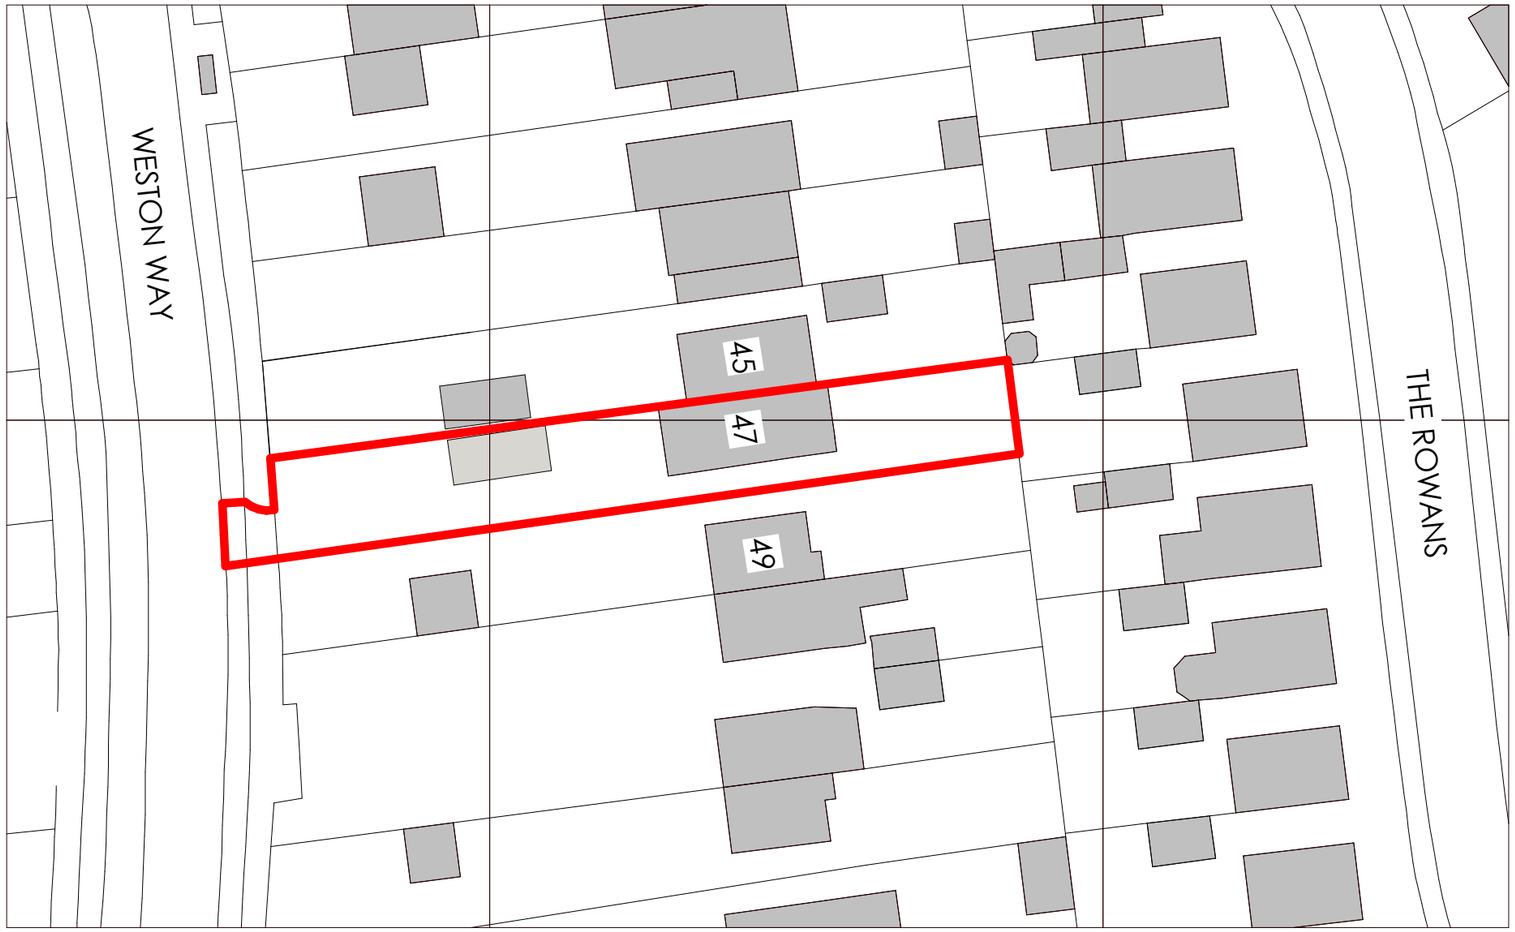


Proposed Block Plan

1 : 500

0m 5m 10m 20m 50m

WhiteBox

PLANNING

Project

47 Weston Way Garage

Job Number 2851

Revisions

WhiteBox Architecture

RIBA Chartered Architects

studio@whiteboxarchitecture.com
www.whiteboxarchitecture.com

Knutsford, Cheshire 01565 754 500

Heswall, Wirral 0151 342 0591

Proposed Block Plan

1 : 500@A3

Date	Drawn	Checked
***	**Author**	**Checker**

Drawing number 002 Revision

c whitebox architecture