


Location Plan
1 : 1250

0m 10m 20m 50m 100m

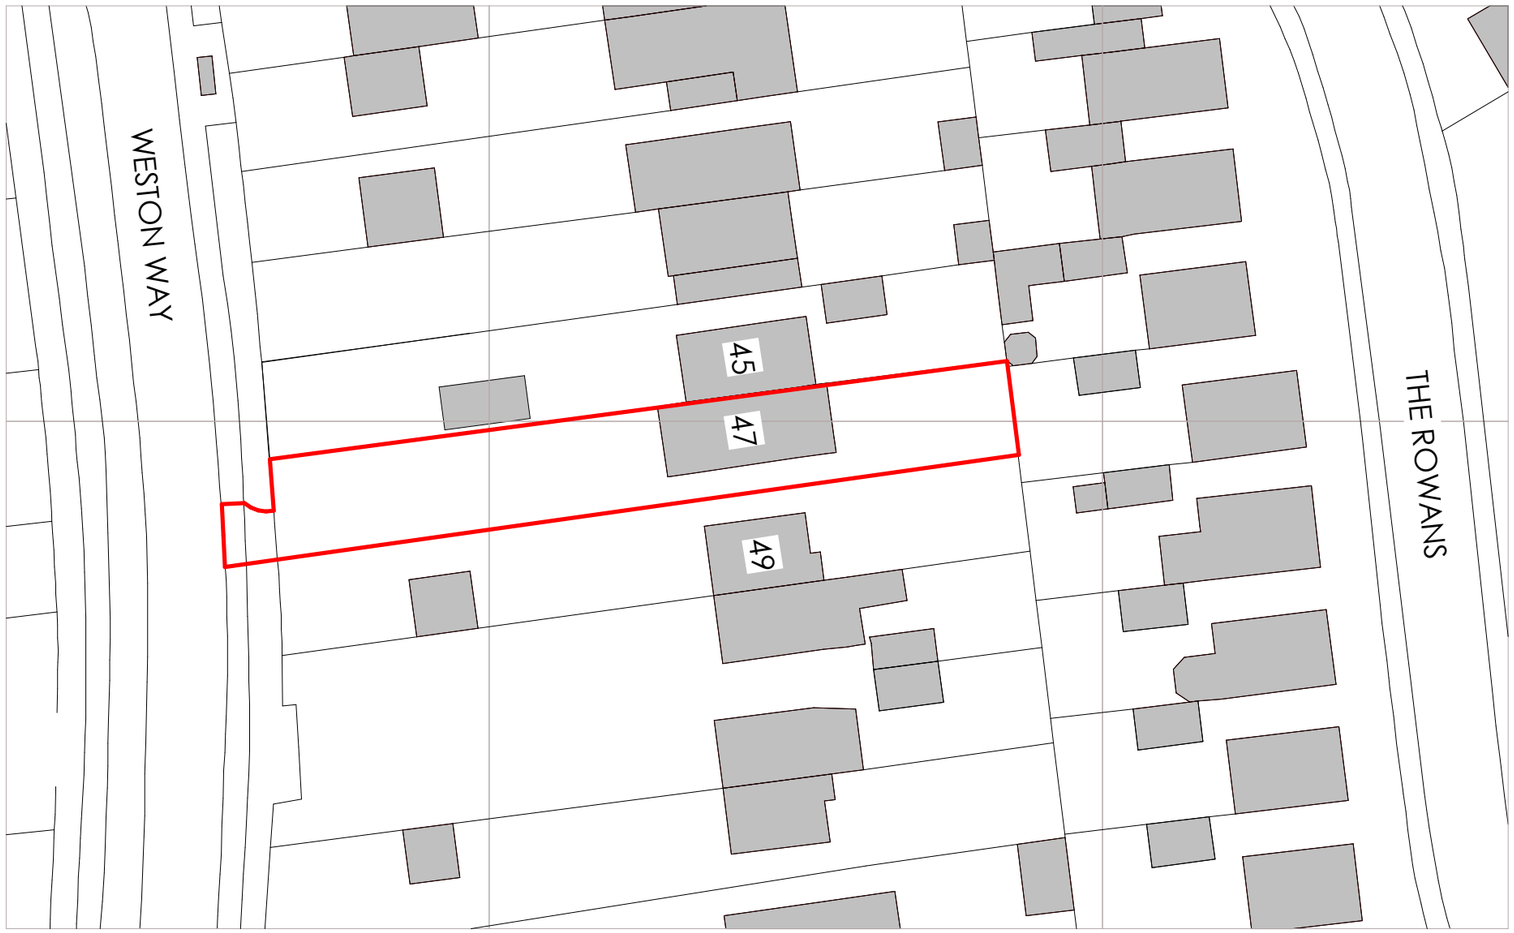

Existing Block Plan
1 : 500

0m 5m 10m 20m 50m

WhiteBox

PLANNING

north

Project
47 Weston Way Garage

Job Number 2851

Revisions

WhiteBox Architecture

RIBA Chartered Architects

studio@whiteboxarchitecture.com
www.whiteboxarchitecture.com

Knutsford, Cheshire 01565 754 500

Heswall, Wirral 0151 342 0591

Location Plan and Existing Block Plan
As indicated@A3

Date	Drawn	Checked
04/03/26	RS	IS

Drawing number 001 Revision

c whitebox architecture