


BIM Transmittal Disclaimer
McBains Ltd makes no express or implied warranties with respect to the character, function, or capabilities of the data (inclusive of 3rd party data incorporated within), or the suitability of the data for any particular purpose beyond those originally intended by McBains Ltd. Please refer to our standard terms and conditions for further details.


Notes:
FFL are indicative only and subject to civil engineer's information.

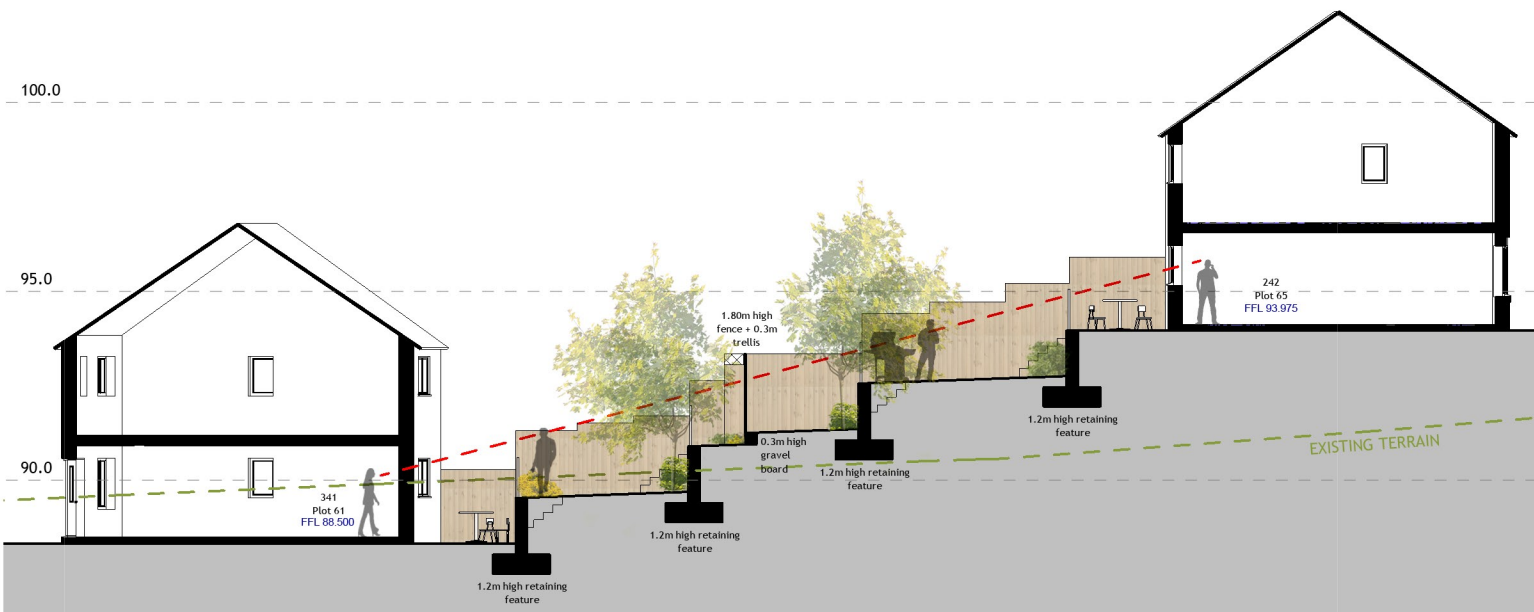

Section AA
1 : 200




Section BB
1 : 200

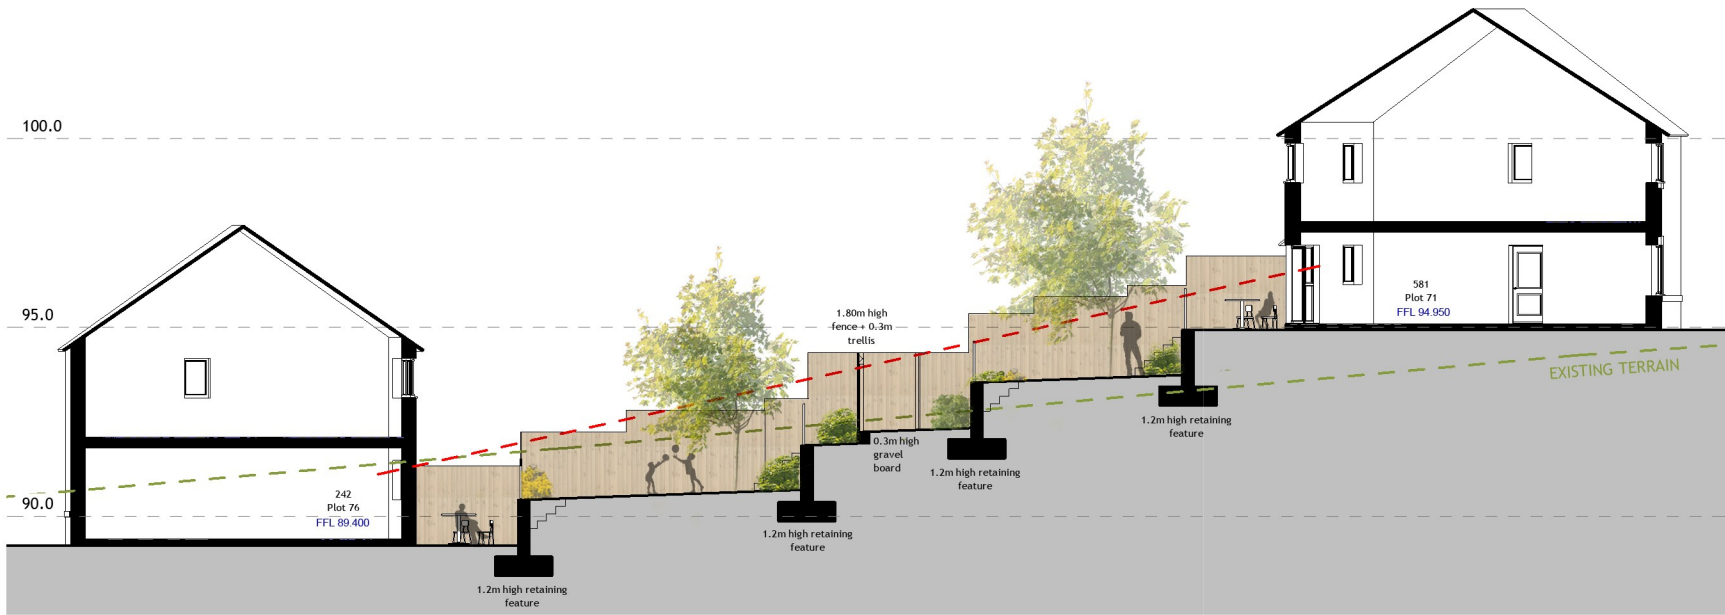


Section CC
1 : 200



Section DD
1 : 200

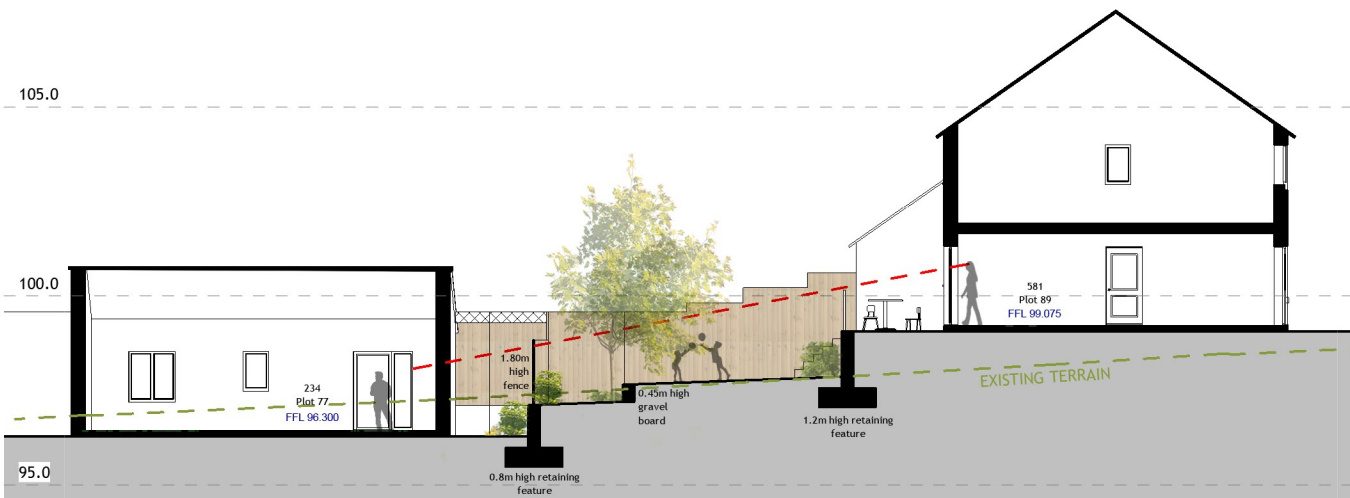

Section EE
1 : 200

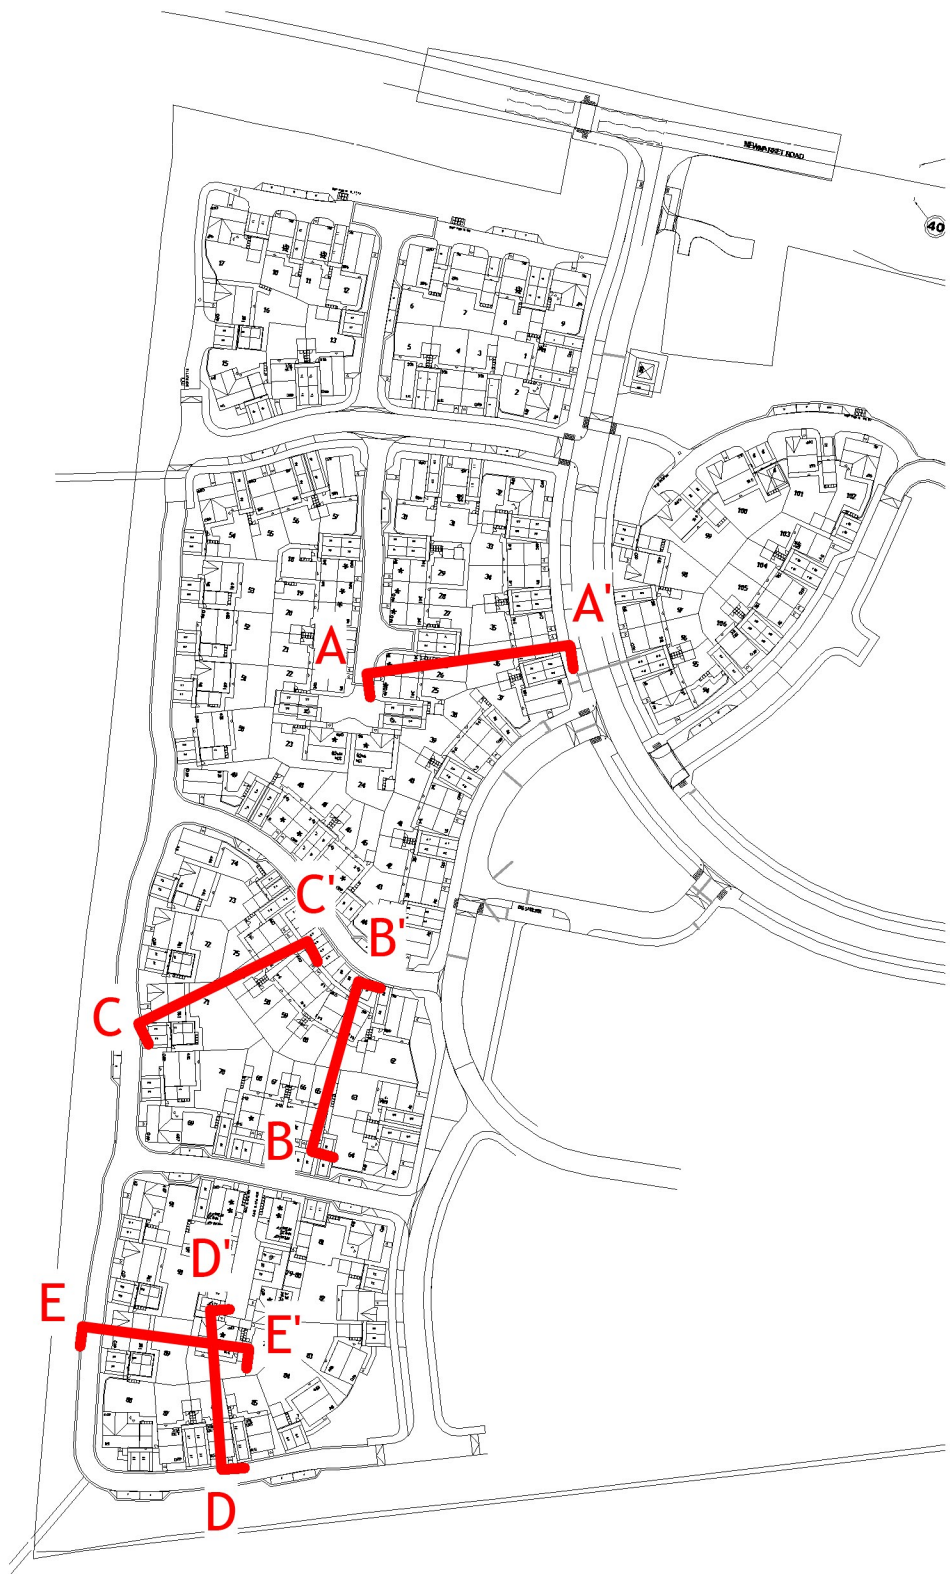

Key

Issued for planning		18.07.2025	JP	POR
Rev	Rev Description	Rev Date	Issued by	Issued to
JP	EC			POR
Drawn By	Reviewed By		Approved By	
62523	OCT 25		As indicated @ A1	
MCB Number	Date Created		Scale @ A1	

McBains

McBains Ltd
5th FL, 26 Finsbury Square London EC2A 1DS
+44 (0)20 7786 7900
mcbains.co.uk

Client

Vistry Group

Project

LAND AT NEWMARKET ROAD
ROYSTON

Drawing Title

Illustrative Site Sections
AA,BB,CC,DD,EE

ARCHITECTURE

Drawing / Document Reference								Status								
ROY01	-	MCB	-	ZZ	-	ZZ	-	DR	-	A	-	0277		D5	-	P1
Project	Originator	FnBr	SpBr	Form	Discipline	Number		Status	Revision							