




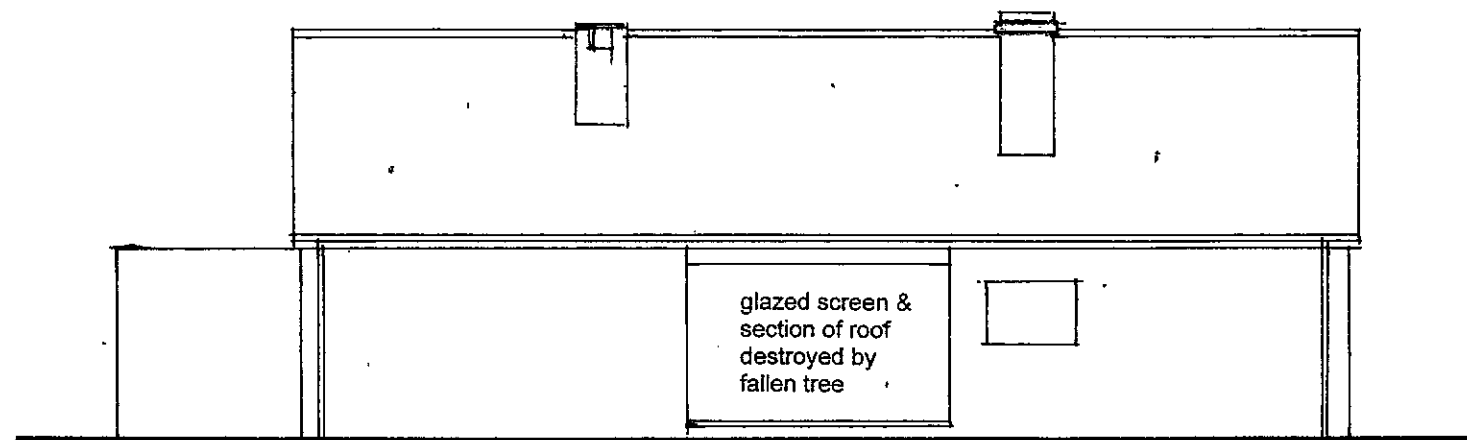


South elevation

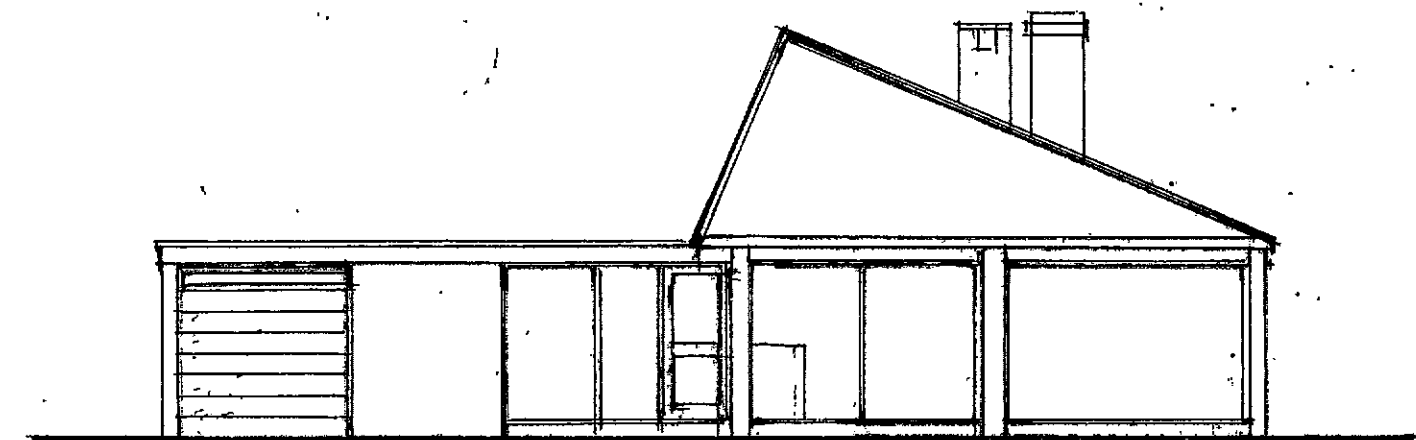

East elevation

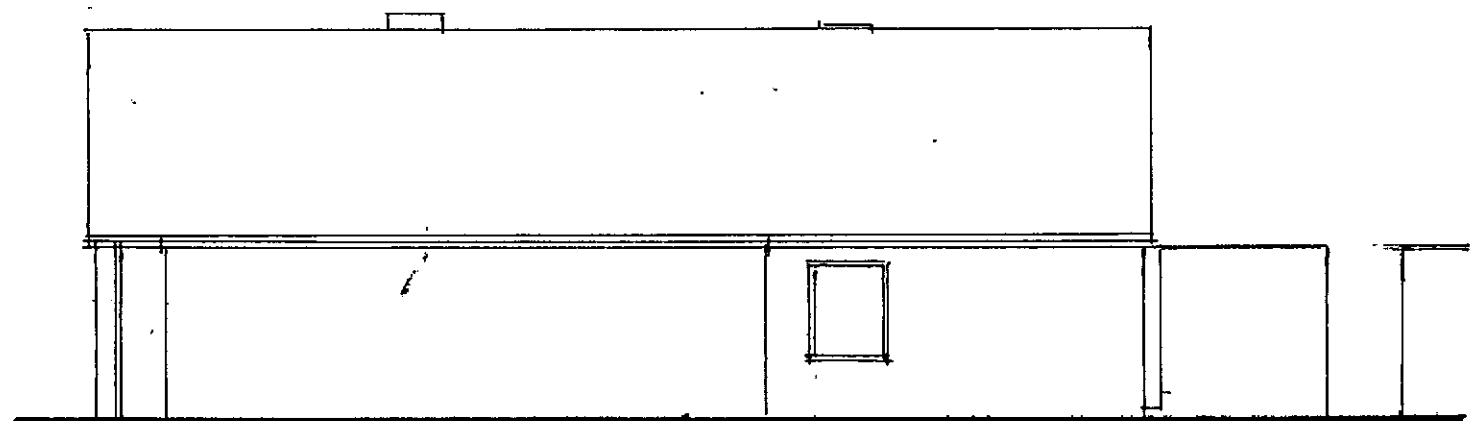

North elevation

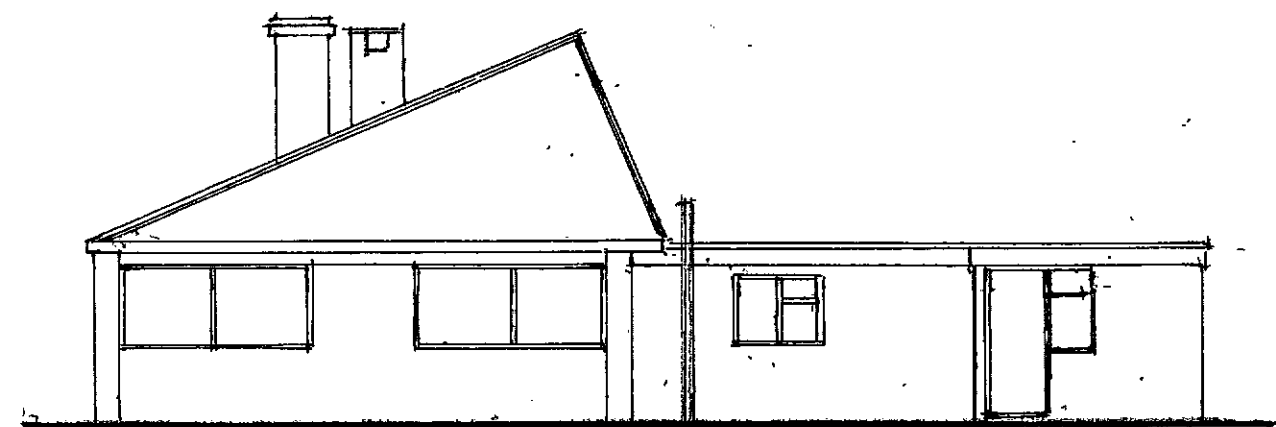

West elevation

0m 1 2 3 4 5
1:100

as existing

Kingswoodbury Lodge
Kingswoodbury Farm, Clothall

Easthope
Associates

'Cochranes'
*6 Lower Street
Thriplow
Royston
Herts. SG8 7RJ
Tel: 01763 208434
e-mail: david@easthope.email

2409:12