




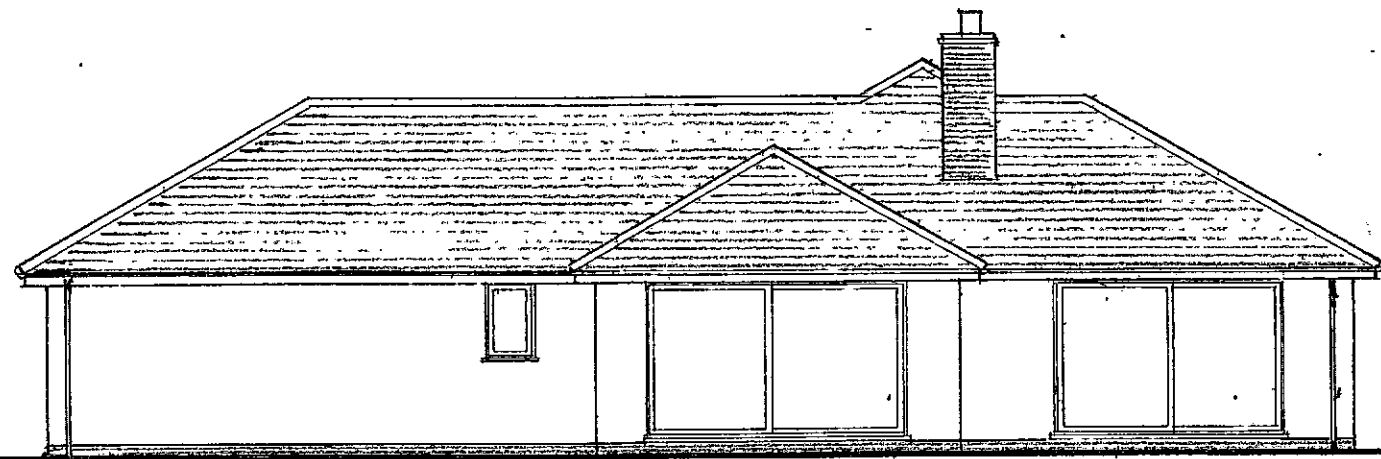


SOUTH ELEVATION

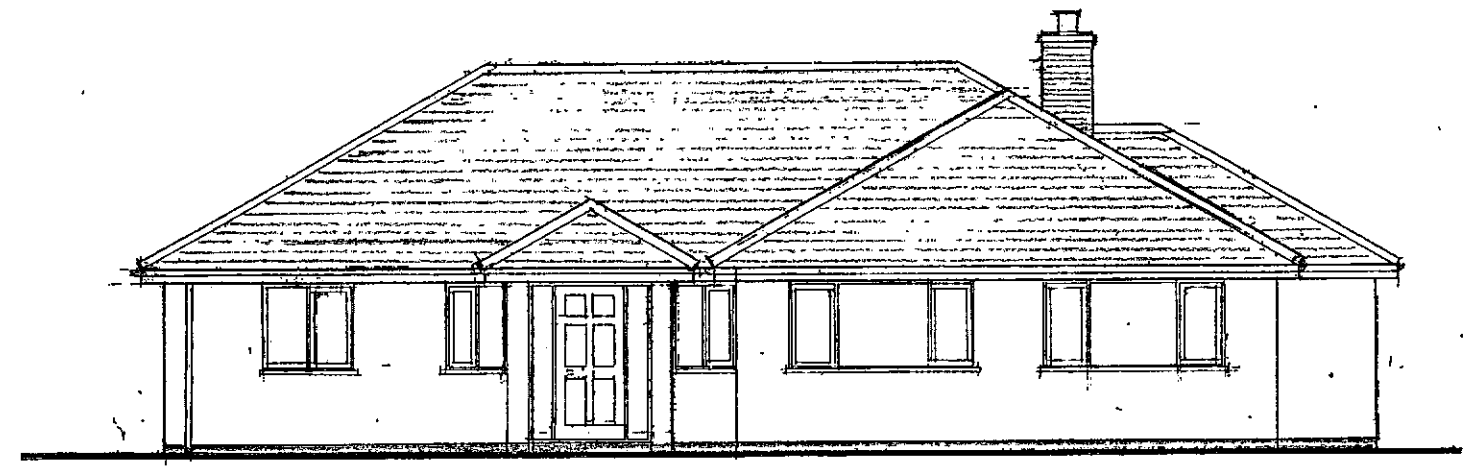

WEST ELEVATION

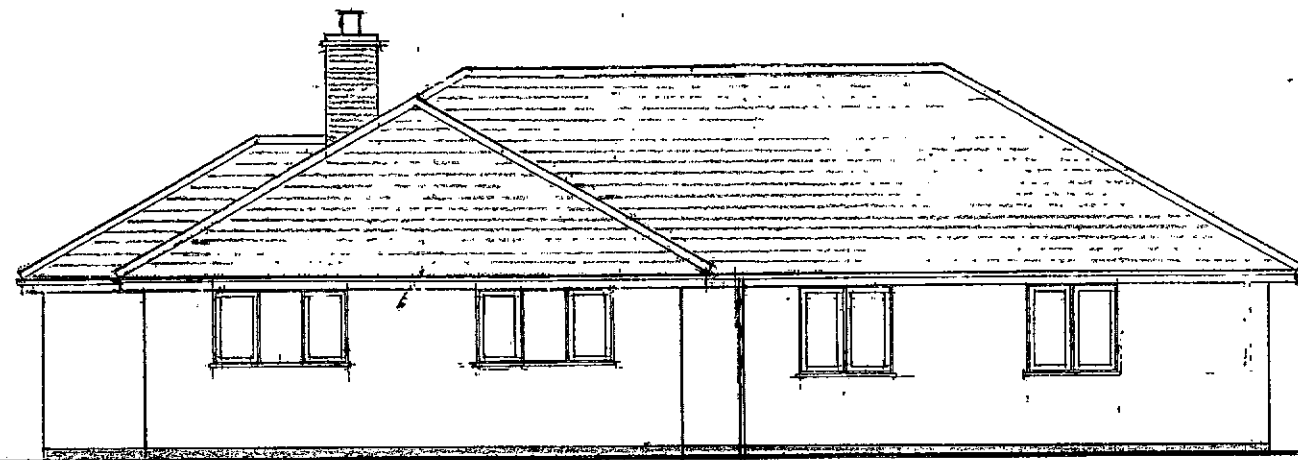

EAST ELEVATION

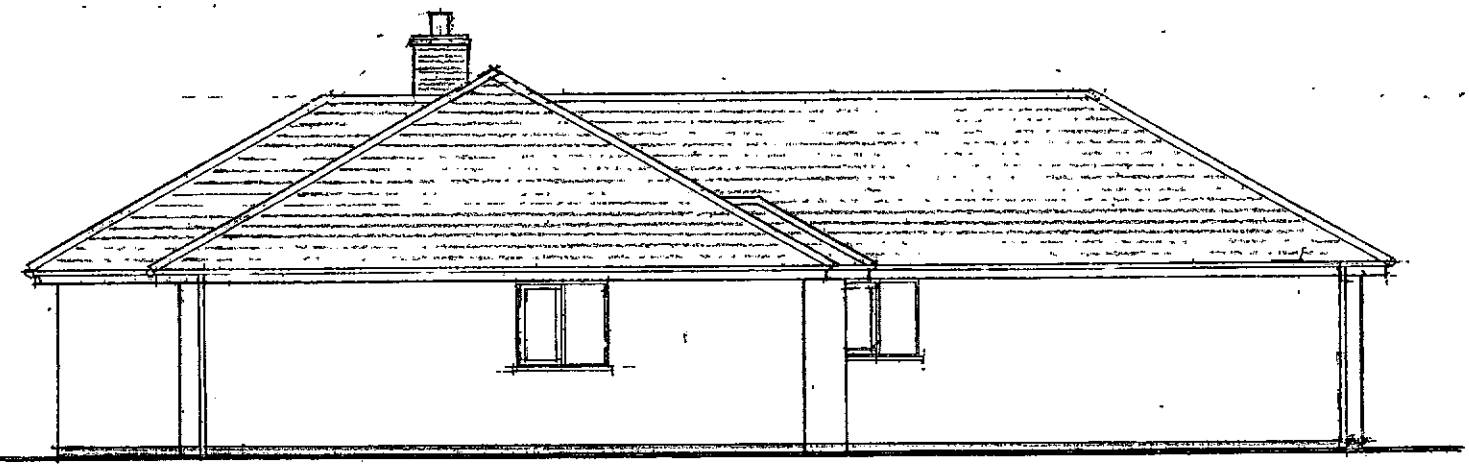

NORTH ELEVATION

0 m 1 2 3 4 5
1:100

as proposed

Kingswoodbury Lodge

Kingswoodbury Farm, Clothall 2409:14

Easthope
Associates

'Cochranes'
6 Lower Street
Thriplow
Royston
Herts. SG8 7RJ
Tel: 01763 208434
e-mail: david@easthope.email