



NOTE: CONTRACTOR TO CHECK DIMENSIONS ON SITE PRIOR TO COMMENCEMENT OF WORK. ALL WORK CARRIED OUT TO SATISFACTION OF LOCAL AUTHORITY AND IN STRICT ACCORDANCE WITH MANUFACTURER'S INSTRUCTIONS

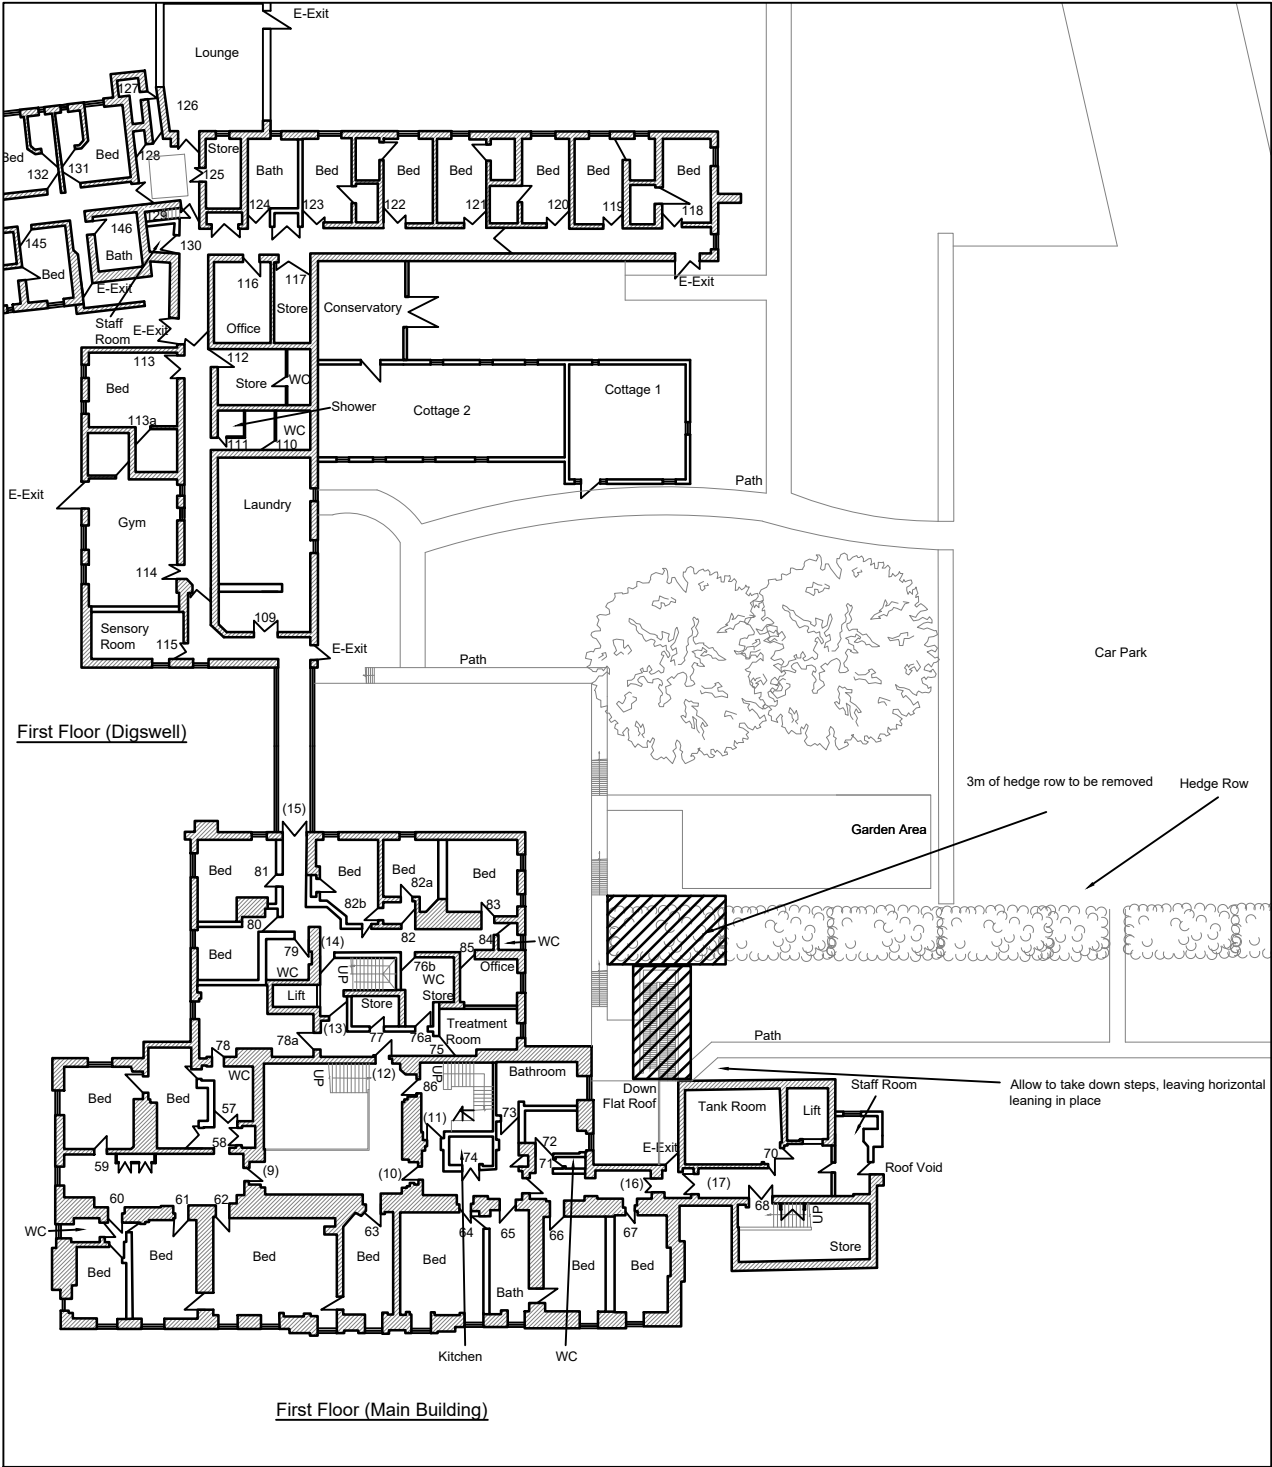

Existing Layout Scale 1:500

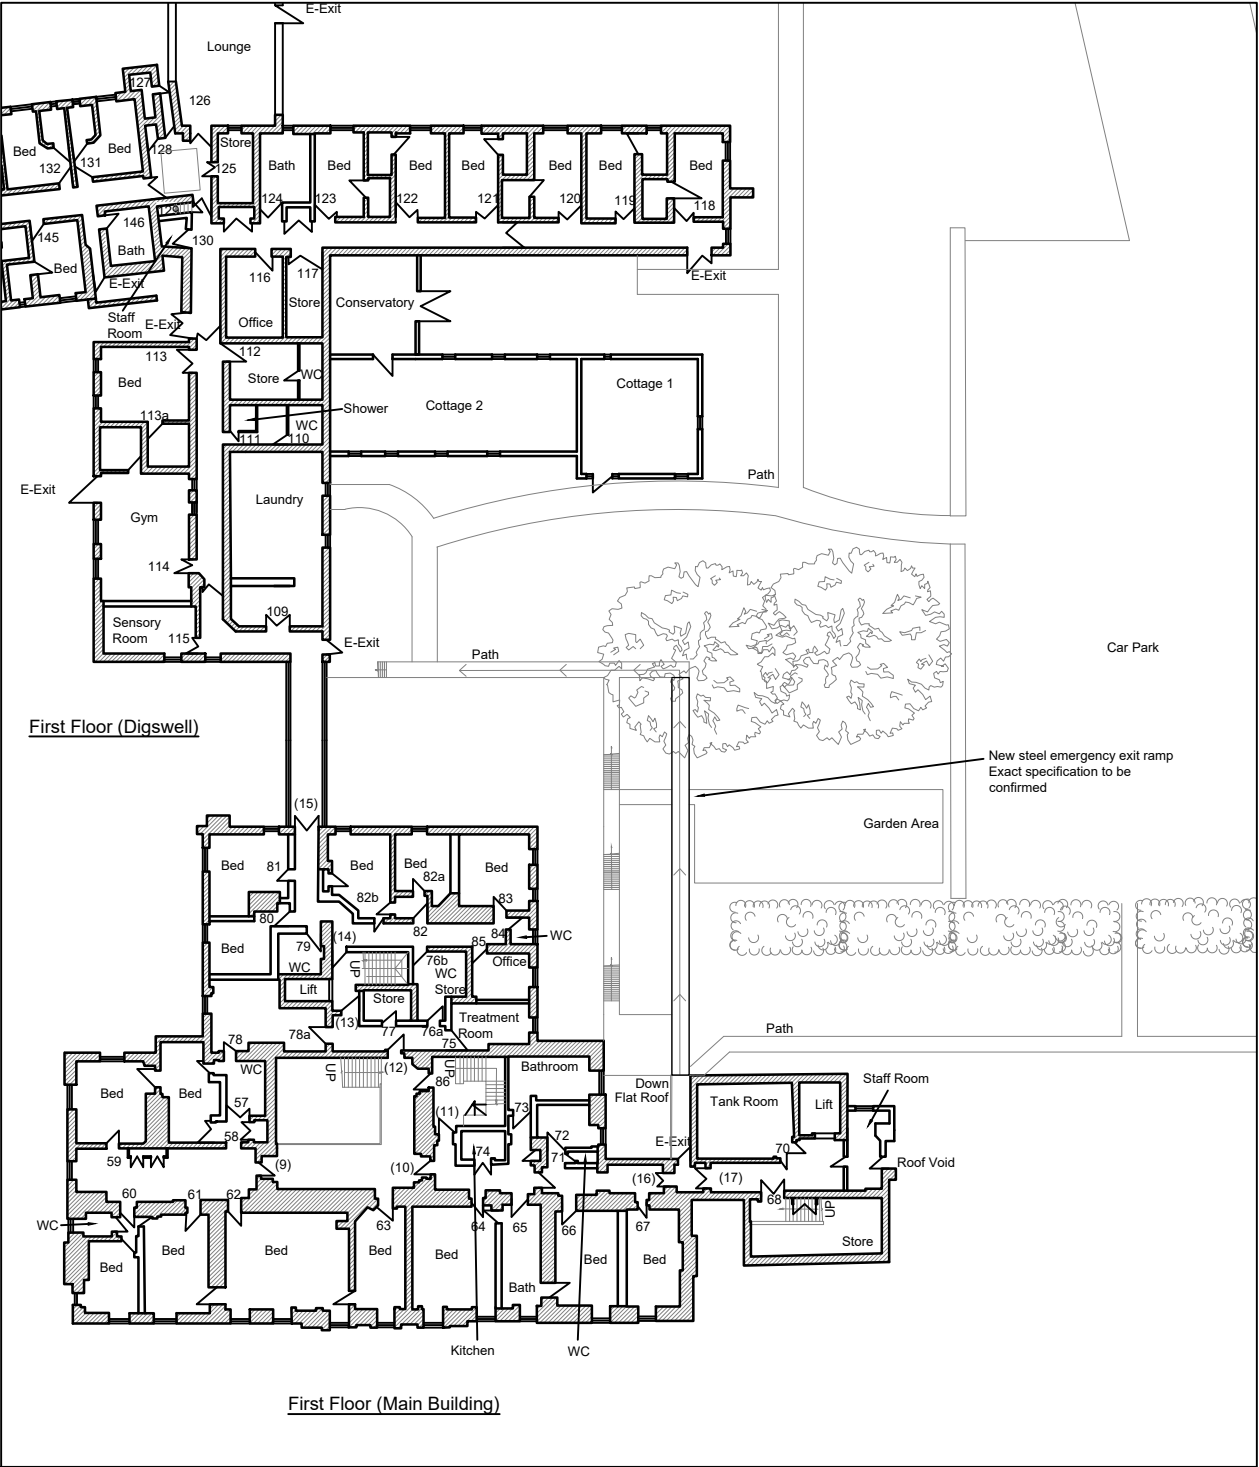

Proposed Layout Scale 1:500

Notes:

Ramp to be built in strict accordance with BS8300.

- Ramp Gradient to be no steeper than 1:20
- No individual flight should have a going greater than 10m or a rise of more than 500mm
- The surface width of a ramp between upstands, handrails, barriers should not be less than 1500mm
- Landing should be a minimum of 1500mm long
- 100mm upstand required

A	ISSUED FOR INFORMATION	LT	IB	RM	13.06.25
REV	DESCRIPTION	BY	CHK	APP	DATE
ADDRESS:					
Stagenhoe Park					
St Paul's Walden					
Hitchin					
SG4 8BZ					
25 Broom Wood Court					
Prudhoe					
Northumberland					
NE42 6RB					
Tel: 07870 215 490					
Web: www.onaek.co.uk					
Email: enquiries@onaek.co.uk					
Reg No: 6216880					
PROJECT:					
Brainkind					
Fire Safety Remedial Works					
DRAWING TITLE:					
First Floor Existing and Proposed Ramp Design					
SCALE	A3	DRAWN	DATE	CHECKED	DATE
1:500	LT	IB	JAN 25	RM	JAN 25
PROJECT No.	OFFICE	TYPE	DRAWING No.	REVISION	
	N/A	BS	13	A	
APPROVAL	INFORMATION	TENDER	CONTRACT	CONSTRUCTION	