

NOTE: CONTRACTOR TO CHECK DIMENSIONS ON SITE PRIOR TO COMMENCEMENT OF WORK. ALL WORK CARRIED OUT TO SATISFACTION OF LOCAL AUTHORITY AND IN STRICT ACCORDANCE WITH MANUFACTURER'S INSTRUCTIONS

LEGEND


Masonry Wall

Partition Wall


Basement
Compartment Line

12 Room Number


H Item of Work (Refer to
Schedule of Works)

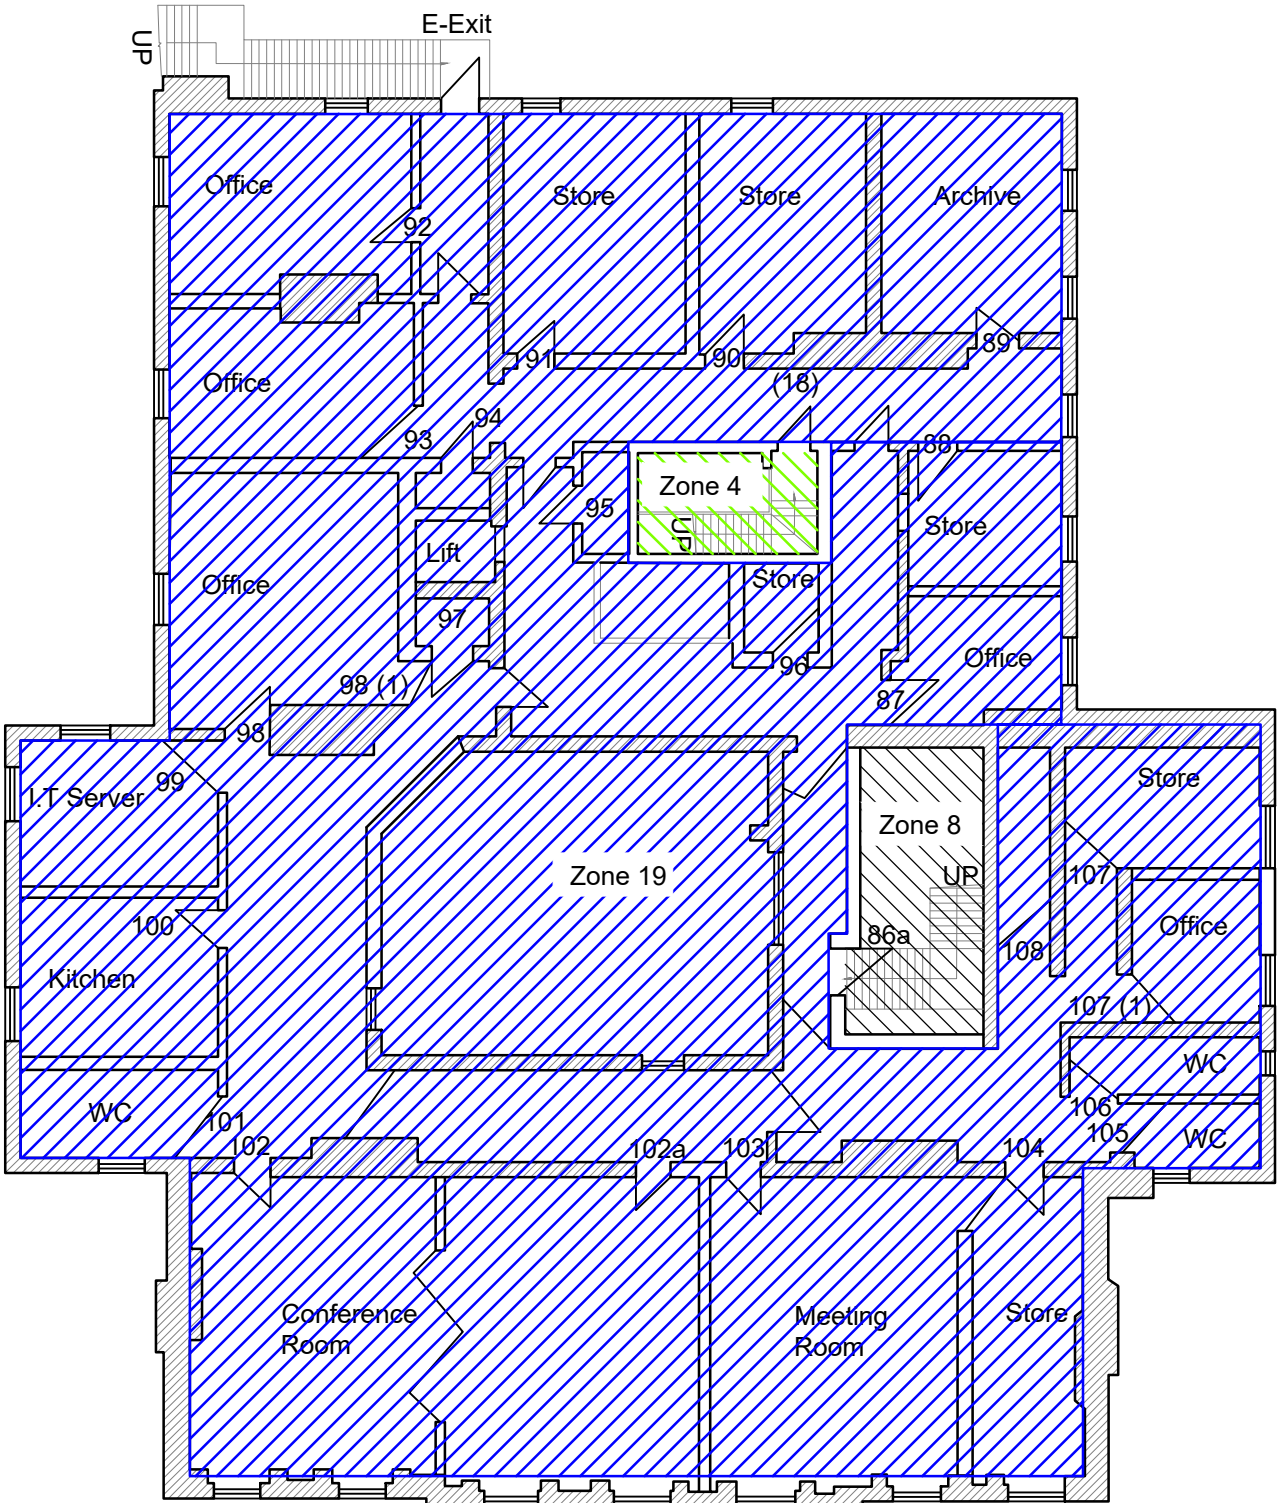

Second Floor (Main Building)

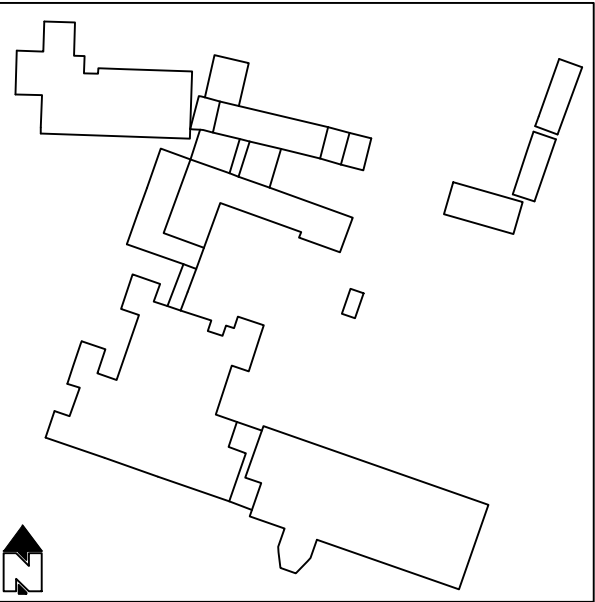

Location Plan Scale 1:200

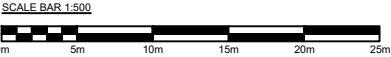

A	ISSUED FOR INFORMATION	LT	IB	RM	13.06.25
REV	DESCRIPTION	BY	CHK	APP	DATE
ADDRESS:					
Stagenhoe Park					
St Paul's Walden					
Hitchin					
SG4 8BZ					
25 Broom Wood Court					
Prudhoe					
Northumberland					
NE42 6RB					
Tel: 07870 215 490					
Web: www.onaek.co.uk					
Email: enquiries@onaek.co.uk					
Reg No: 6216880					
PROJECT:					
Brainkind					
Fire Safety Remedial Works					
DRAWING TITLE:					
Second Floor Fire Alarm Evacuation Zones					
SCALE	A3	DRAWN	DATE	CHECKED	DATE
1:500	LT	IB	JAN 25	RM	JAN 25
PROJECT No.	OFFICE	TYPE	DRAWING No.	REVISION	
	N/A	BS	12	A	
APPROVAL	INFORMATION	TENDER	CONTRACT	CONSTRUCTION	