



NOTE: CONTRACTOR TO CHECK DIMENSIONS ON SITE PRIOR TO COMMENCEMENT OF WORK. ALL WORK CARRIED OUT TO SATISFACTION OF LOCAL AUTHORITY AND IN STRICT ACCORDANCE WITH MANUFACTURER'S INSTRUCTIONS

LEGEND


- Masonry Wall
- Partition Wall
- Basement
- Compartment Line
- 12Room Number
- Item of Work
- H (Refer to Schedule of Works)

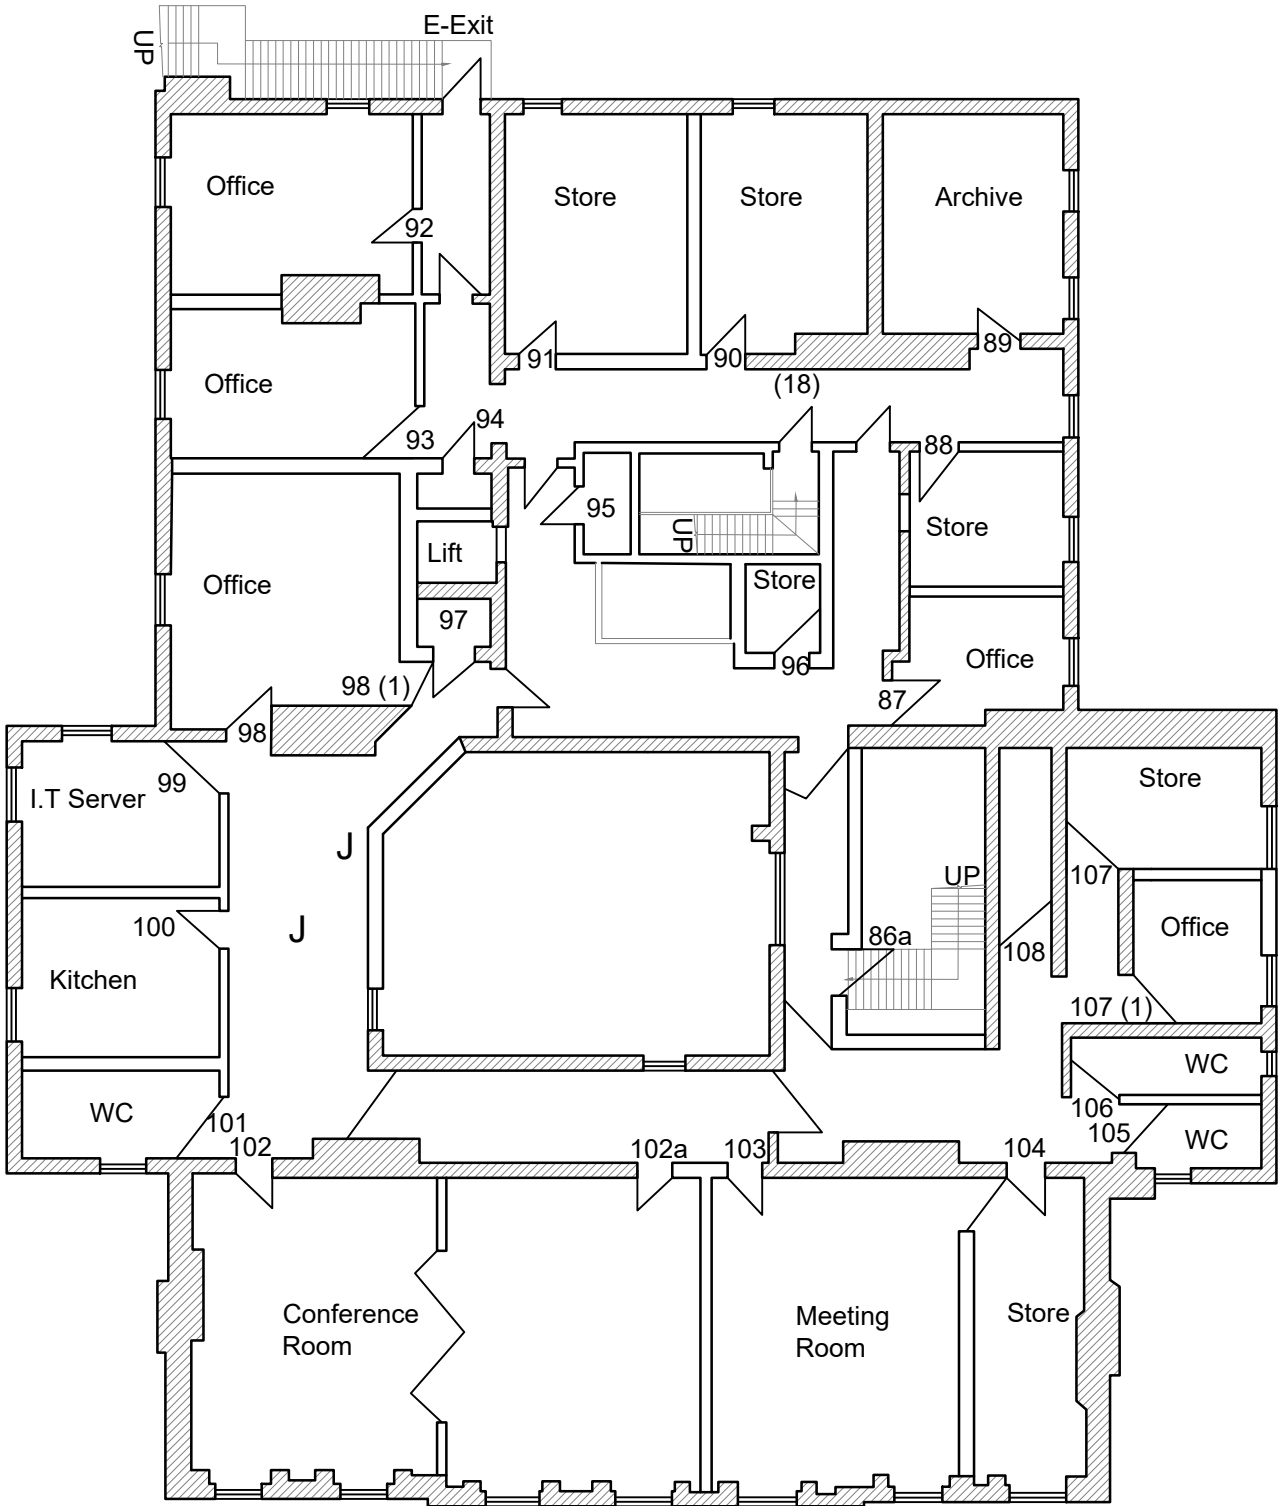

Second Floor (Main Building)

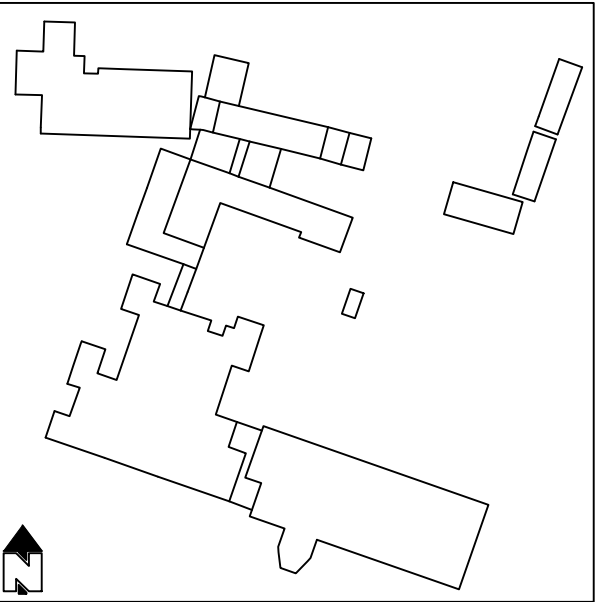

Location Plan Scale 1:200

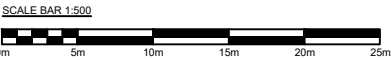

A	ISSUED FOR INFORMATION			LT	IB	RM	13.06.25
REV	DESCRIPTION			BY	CHK	APP	DATE
ADDRESS: Stagenhoe Park St Paul's Walden Hitchin SG4 8BZ							
25 Broom Wood Court Prudhoe Northumberland NE42 6RB				Onaek Building Consultants Ltd			
Tel: 07870 215 490 Web: www.onaek.co.uk Email: enquiries@onaek.co.uk Reg No: 6216880							
PROJECT: Brainkind Fire Safety Remedial Works							
DRAWING TITLE: Second Floor Defect Locations							
SCALE A3 1:500		DRAWN LT	DATE JAN 25	CHECKED IB	DATE JAN 25	APPROVED RM	DATE JAN 25
PROJECT No.		OFFICE N/A	TYPE BS	DRAWING No. 04		REVISION A	
APPROVAL ☐		INFORMATION ☒	TENDER ☐	CONTRACT ☐	CONSTRUCTION ☐		