



NOTE: CONTRACTOR TO CHECK DIMENSIONS ON SITE PRIOR TO COMMENCEMENT OF WORK. ALL WORK CARRIED OUT TO SATISFACTION OF LOCAL AUTHORITY AND IN STRICT ACCORDANCE WITH MANUFACTURER'S INSTRUCTIONS

LEGEND


- Masonry Wall
- Partition Wall
- Basement
- Compartment Line
- 12Room Number
- Item of Work
- H (Refer to Schedule of Works)

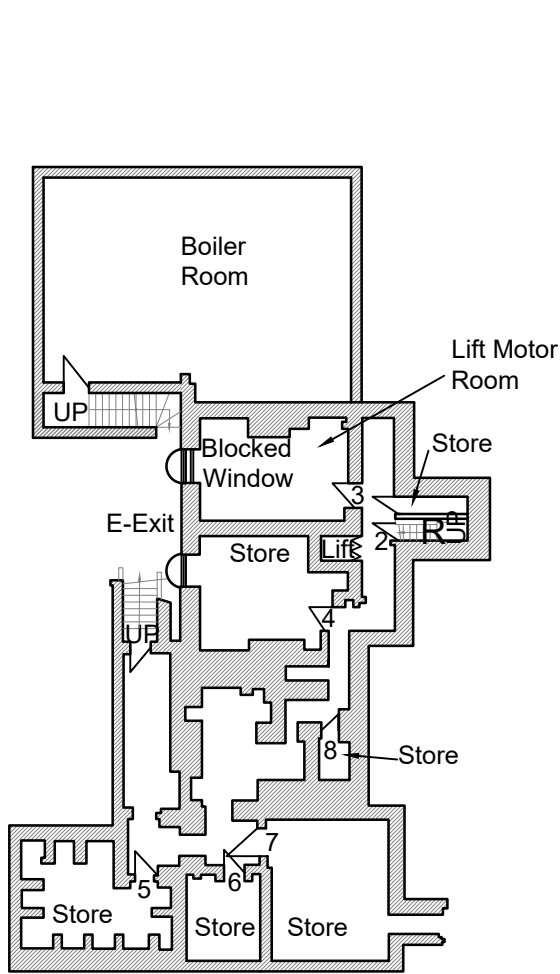

Basement

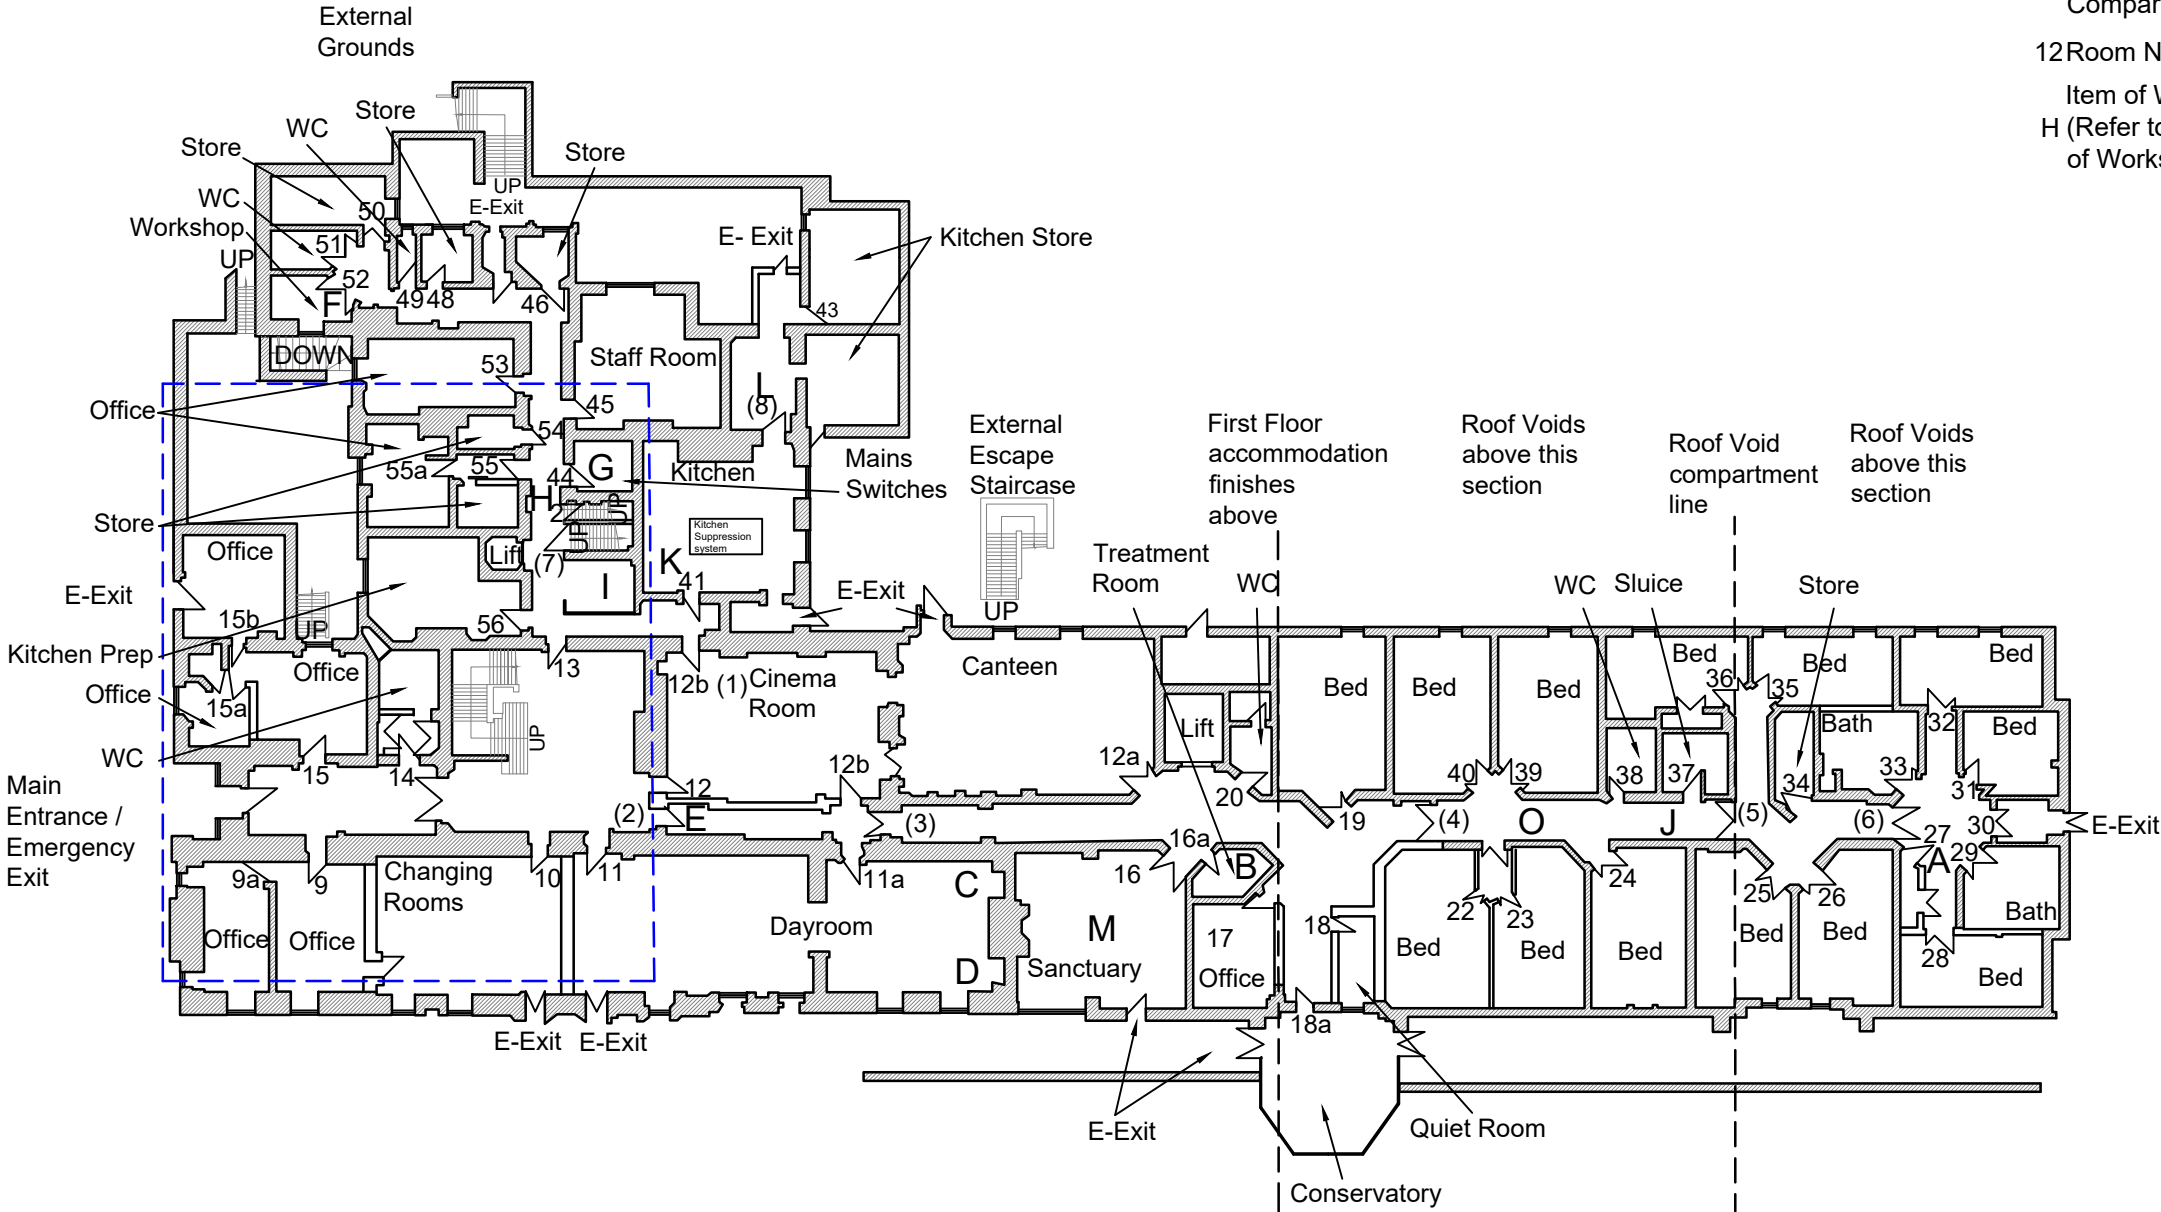

Ground Floor (Main Building)

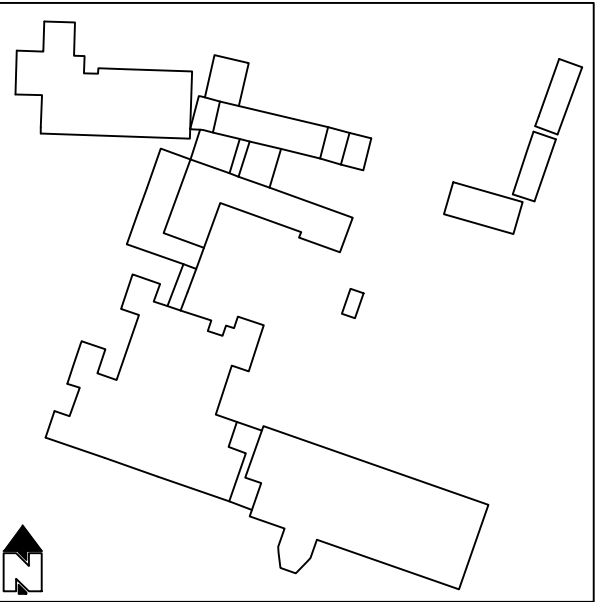

Location Plan Scale 1:200

A	ISSUED FOR INFORMATION	LT	IB	RM	13.06.25
REV	DESCRIPTION	BY	CHK	APP	DATE
ADDRESS:					
Stagenhoe Park					
St Paul's Walden					
Hitchin					
SG4 8BZ					
25 Broom Wood Court					
Prudhoe					
Northumberland					
NE42 6RB					
Tel: 07870 215 490					
Web: www.onaek.co.uk					
Email: enquiries@onaek.co.uk					
Reg No: 6216880					
PROJECT:					
Brainkind					
Fire Safety Remedial Works					
DRAWING TITLE:					
Basement and Ground Floor Defect Locations					
SCALE	A3	DRAWN	DATE	CHECKED	DATE
	1:500	LT	JAN 25	IB	JAN 25
PROJECT No.		OFFICE	TYPE	DRAWING No.	REVISION
		N/A	BS	01	A
APPROVAL		INFORMATION		TENDER	
				CONTRACT	
				CONSTRUCTION	

