



NOTE: CONTRACTOR TO CHECK DIMENSIONS ON SITE PRIOR TO COMMENCEMENT OF WORK. ALL WORK CARRIED OUT TO SATISFACTION OF LOCAL AUTHORITY AND IN STRICT ACCORDANCE WITH MANUFACTURER'S INSTRUCTIONS

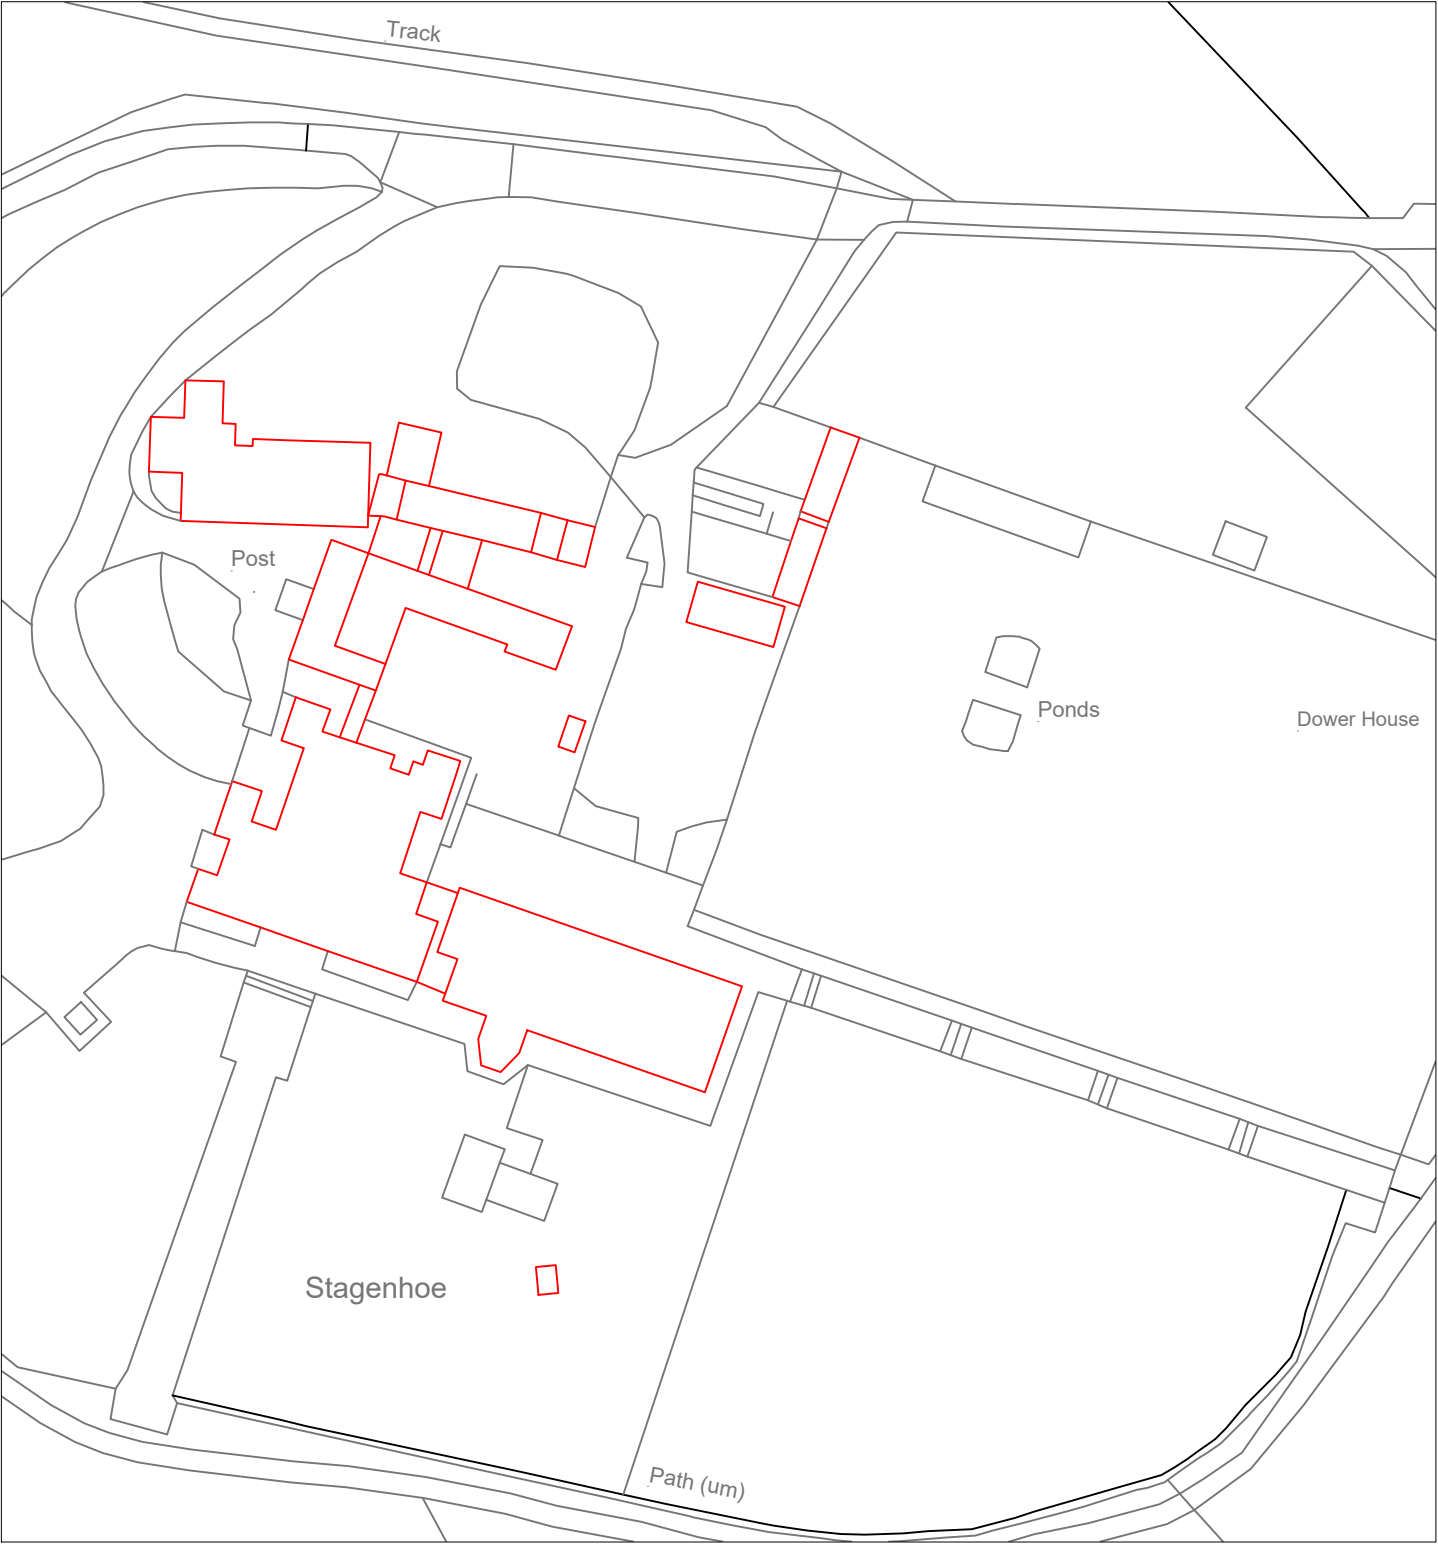

Legend:

Premises outline

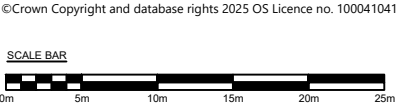

A	ISSUED FOR STATUTORY CONSENT				LT	RM	RM	23.05.25	
REV	DESCRIPTION				BY	CHK	APP	DATE	
ADDRESS:									
Stagenhoe Park									
St Paul's Walden									
Hitchin									
SG4 8BZ									
25 Broom Wood Court									
Fruithoe									
Northumberland									
NE42 6RB									
Tel: 07870 215 490									
Web: www.onaek.co.uk									
Email: enquiries@onaek.co.uk									
Reg No: 6216880									
PROJECT:									
Brainkind									
Fire Safety Remedial Works									
DRAWING TITLE:									
Block Plan									
SCALE	A4	DRAWN	DATE	CHECKED	DATE	APPROVED	DATE		
	1:500	LT	MAY 25	IB	MAY 25	LT	MAY 25		
PROJECT No.	OFFICE	TYPE	DRAWING No.			REVISION			
	N/A	BS	LP/01			A			
APPROVAL	☐	INFORMATION	☐	TENDER	☐	CONTRACT	☐	CONSTRUCTION	☐