


COPYRIGHT AND OWNERSHIP OF THIS DRAWING IS VESTED IN JAMES A. KEANEY ASSOCIATES WHOSE PRIOR WRITTEN CONSENT IS REQUIRED FOR ITS REPRODUCTION/PUBLICATION IN ANY FORM. ALL DIMENSIONS TO BE CHECKED ON SITE AND ANY DISCREPANCIES NOTIFIED TO JAMES A. KEANEY ASSOCIATES. DO NOT SCALE EXCEPT FOR THE PURPOSES OF PLANNING.

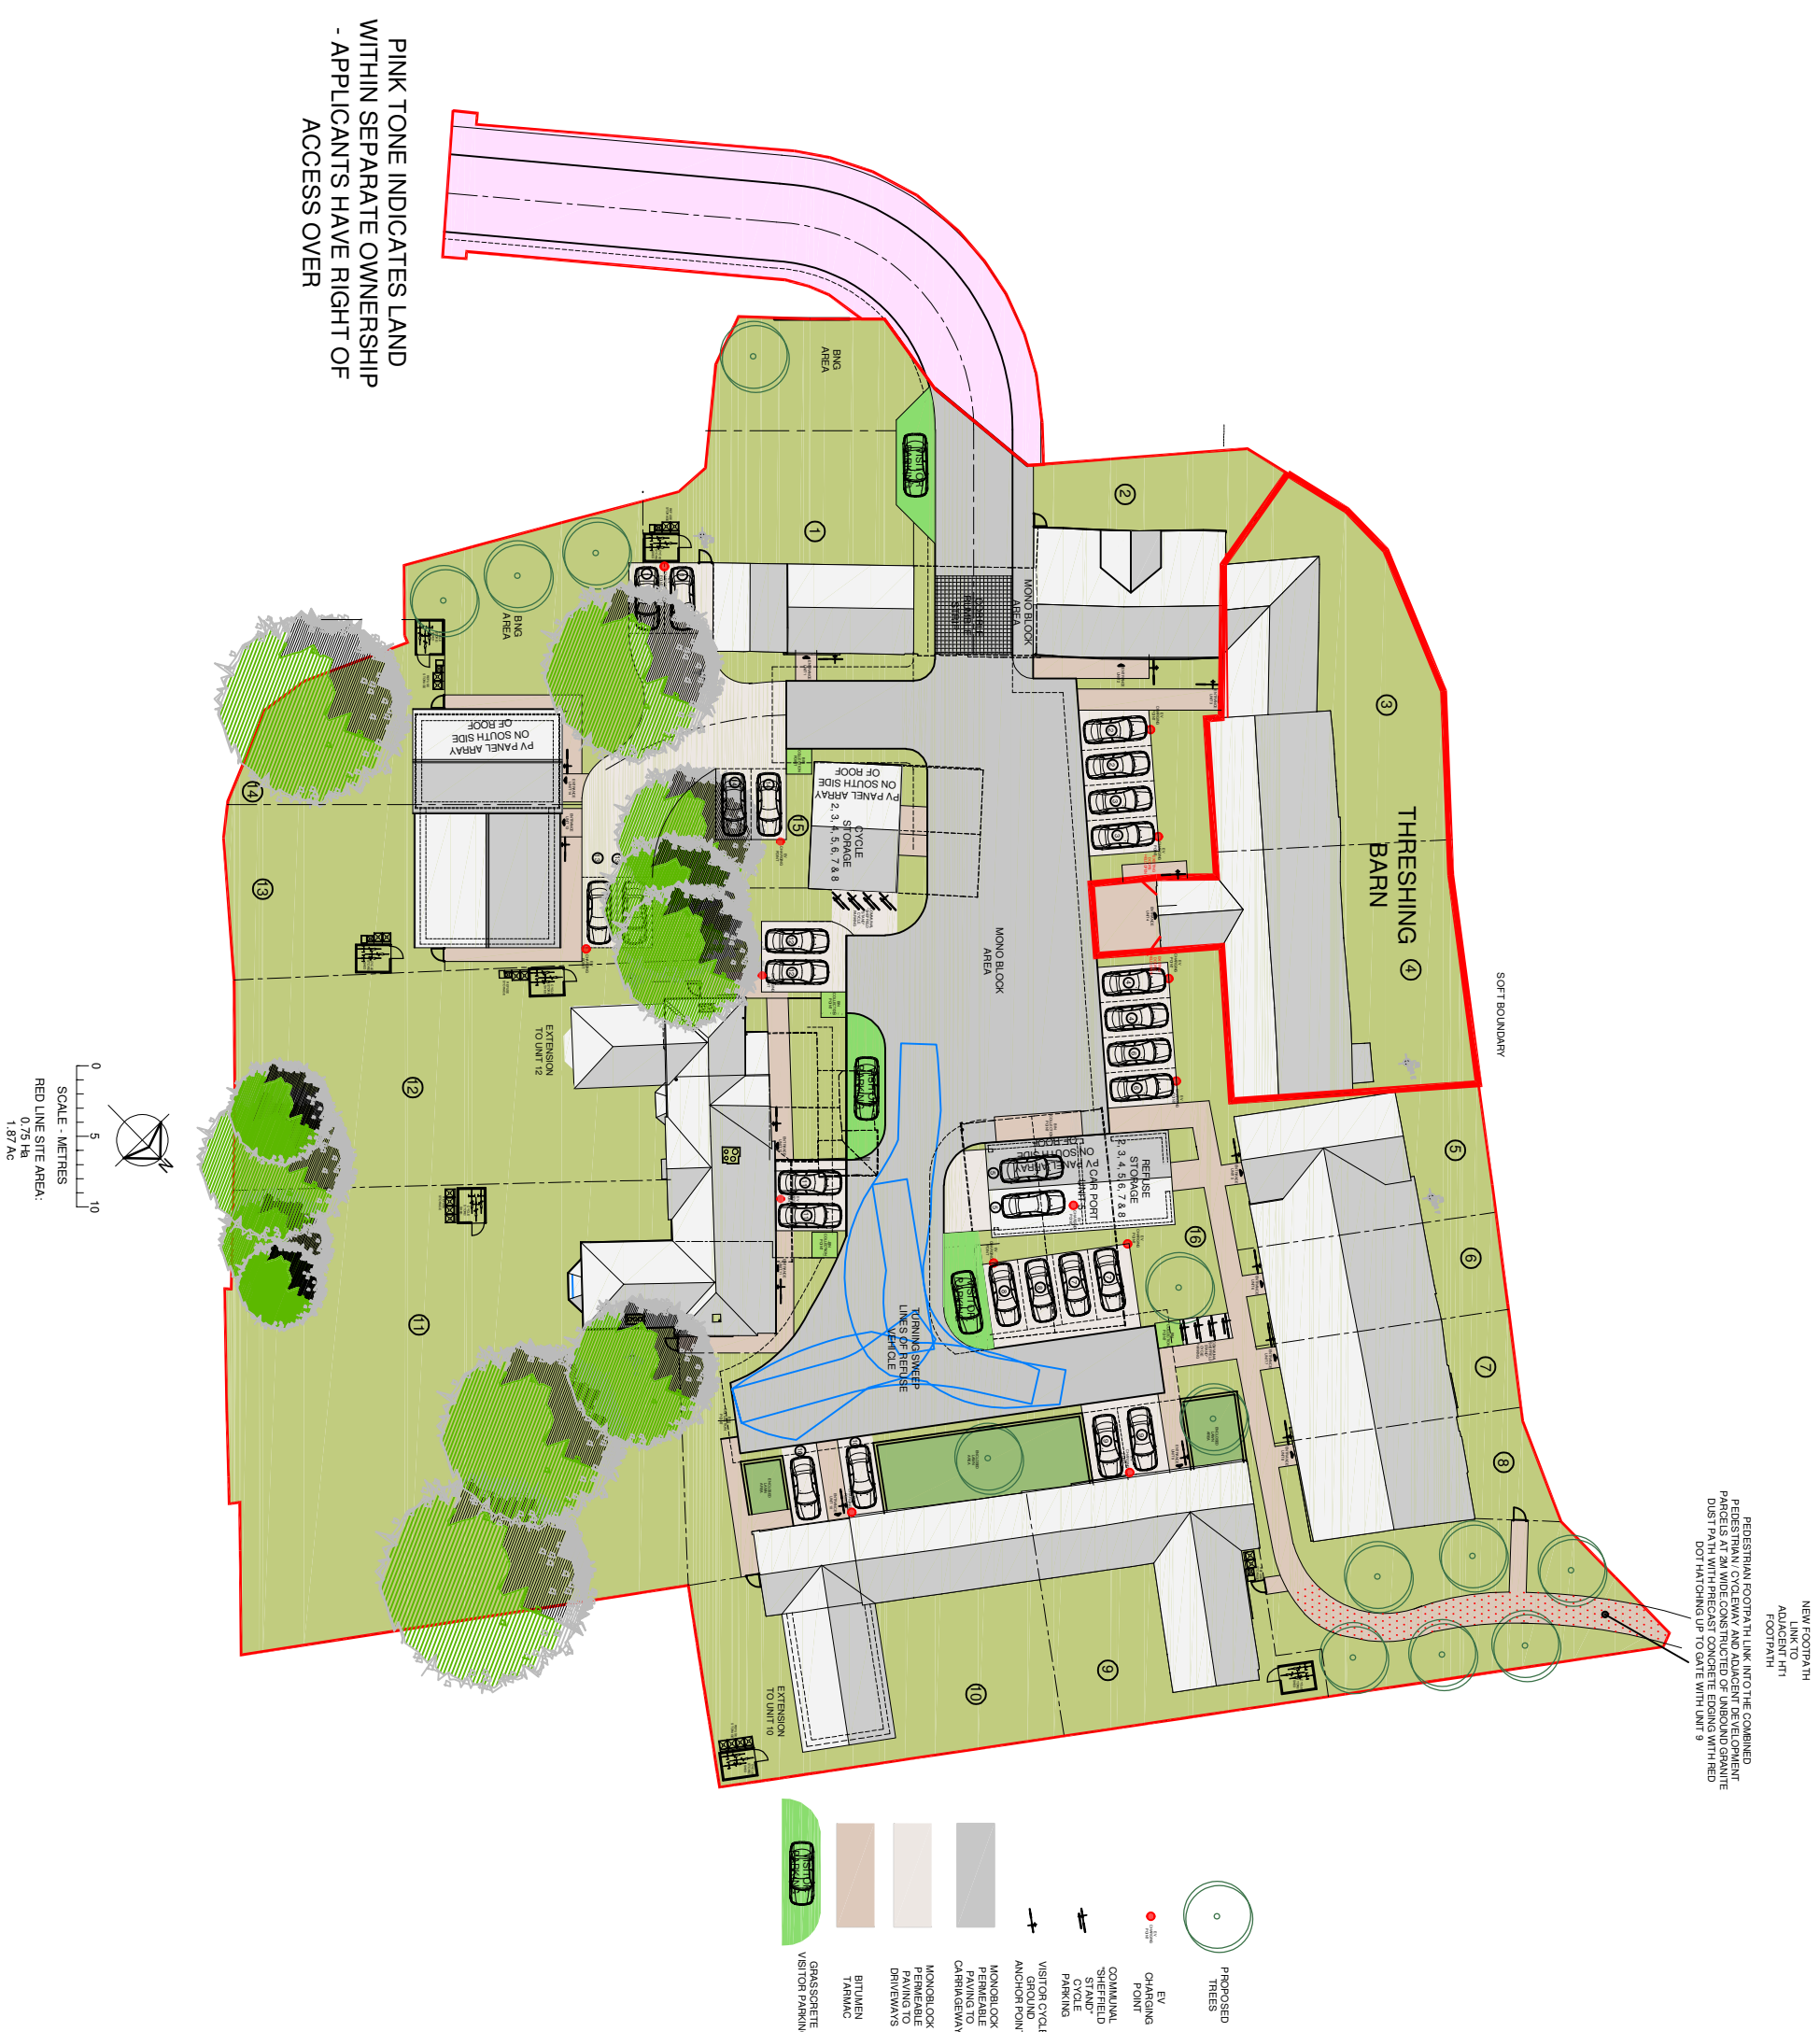

UNIT NUMBER	NUMBER OF FLOORS & BEDROOMS	SQUARE METERS APPROX	SQUARE FEET APPROX
UNIT 1	1.5 / 2 BED	86.24	928.00
UNIT 2	1.5 / 3 BED	181.57	1954.00
UNIT 3	1.5 / 4 BED	230.97	2486.00
UNIT 4	1.5 / 4 BED	222.54	2395.00
UNIT 5	1.5 / 3 BED	140.36	1510.00
UNIT 6	1.5 / 2 BED	95.84	1031.00
UNIT 7	1.5 / 2 BED	94.78	1020.00
UNIT 8	1.5 / 2 BED	93.40	1005.00
UNIT 9	1 / 3 BED	123.43	1328.00
UNIT 10	1 / 3 BED	144.84	1559.00
UNIT 11	2 / 4 BED	188.53	2029.00
UNIT 12	2 / 4 BED	190.64	2052.00
UNIT 13	1 / 2 BED	80.83	870.00
UNIT 14	2 / 3 BED	108.93	1172.00
15 CYCLE	1	43.86	472.00
16 REFUSE/CAR PORT	1	68.56	737.00
TOTAL		2095.32	22548.00

SCHEDULE OF UNITS

DRAWING NOT INDICATING EXISTING MEASURED SURVEY PLAN INFORMATION

B. 07.08.25	11:02:26	AMENDED TO CO-ORDINATE WITH PLANNING APPLICATION REVISIONS. AMENDED IN ACCORDANCE WITH FURTHER NORTH HERTS COUNCIL COMMUNICATIONS.
-------------	----------	---

PROJECT PROPOSED DEVELOPMENT.	SCALE 1:500@A2.	J James A. Keaney Associates Architectural • Architectural Technology • Project Management 49, Upper Mount Street, Dublin 2, Ireland, D02 PR83. 307, Shakespeare Road, Strealey, Bedfordshire, England, LU3 5PP. • Telephone: + 353 (0) 1 661 6637 • In Mobile: + 353 (0) 86 824 0852 • UK Mobile: + 44 (0) 7 7912 088429 • Email: james@jaka.architecture.com • Web: www.jaka.architecture.com
LOCATION HIGHOVER FARM, HIGHOVER WAY, HITCHIN, HERTS, SG4 0RQ.	DRAWN J.A.KEANEY.	
CLIENT GILL HUDSON HOMES LTD.	DATE MAY 2025.	
TITLE PROPOSED BLOCK – MASTER PLAN.	PURPOSE LB04.	
DRAWING NUMBER 2208.LBC.05B		

LISTED
BUILDING
CONSENT
APPLICATION

