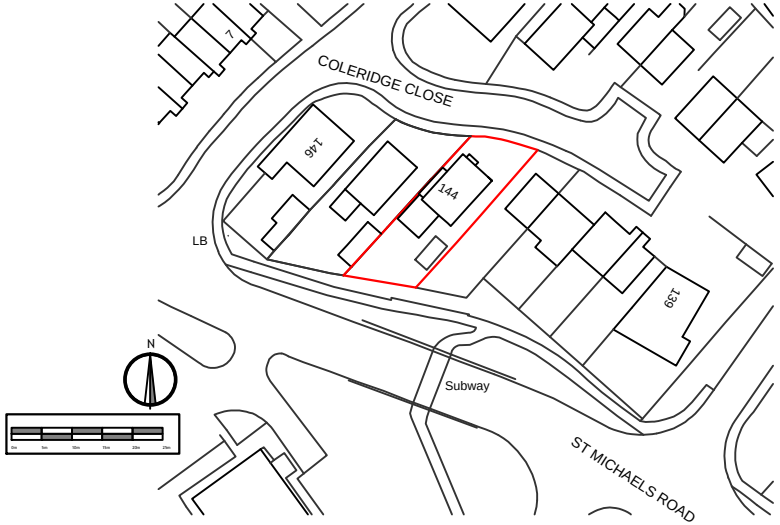

Ordnance Survey, (c) Crown Copyright 2018. All rights reserved. Licence number 100022432

Contractor:DO NOT SCALE
Check all site dimensions
Use specified dimensions
If in doubt ask

©William Ossitt

Revision	Date	Description
a	12.05.18	Red line boundary amended to subject property

WILLIAM OSSITT FCIOB
Chartered Building Consultant

34 Daleside
Thornhill Edge
Dewsbury WF12 0PJ

e-mail: bill@williamossitt.co.uk

Tel:
Mob: 07966 377393

Proposed Rear Single Storey Extension
144 Coleridge Close
Hitchin SG4 0QY
For
Mr & Mrs Granger

Site Location Plan

WO	Dwg No DAg01.01a
Date: April '18	Scale: 1:1250 @ A4