


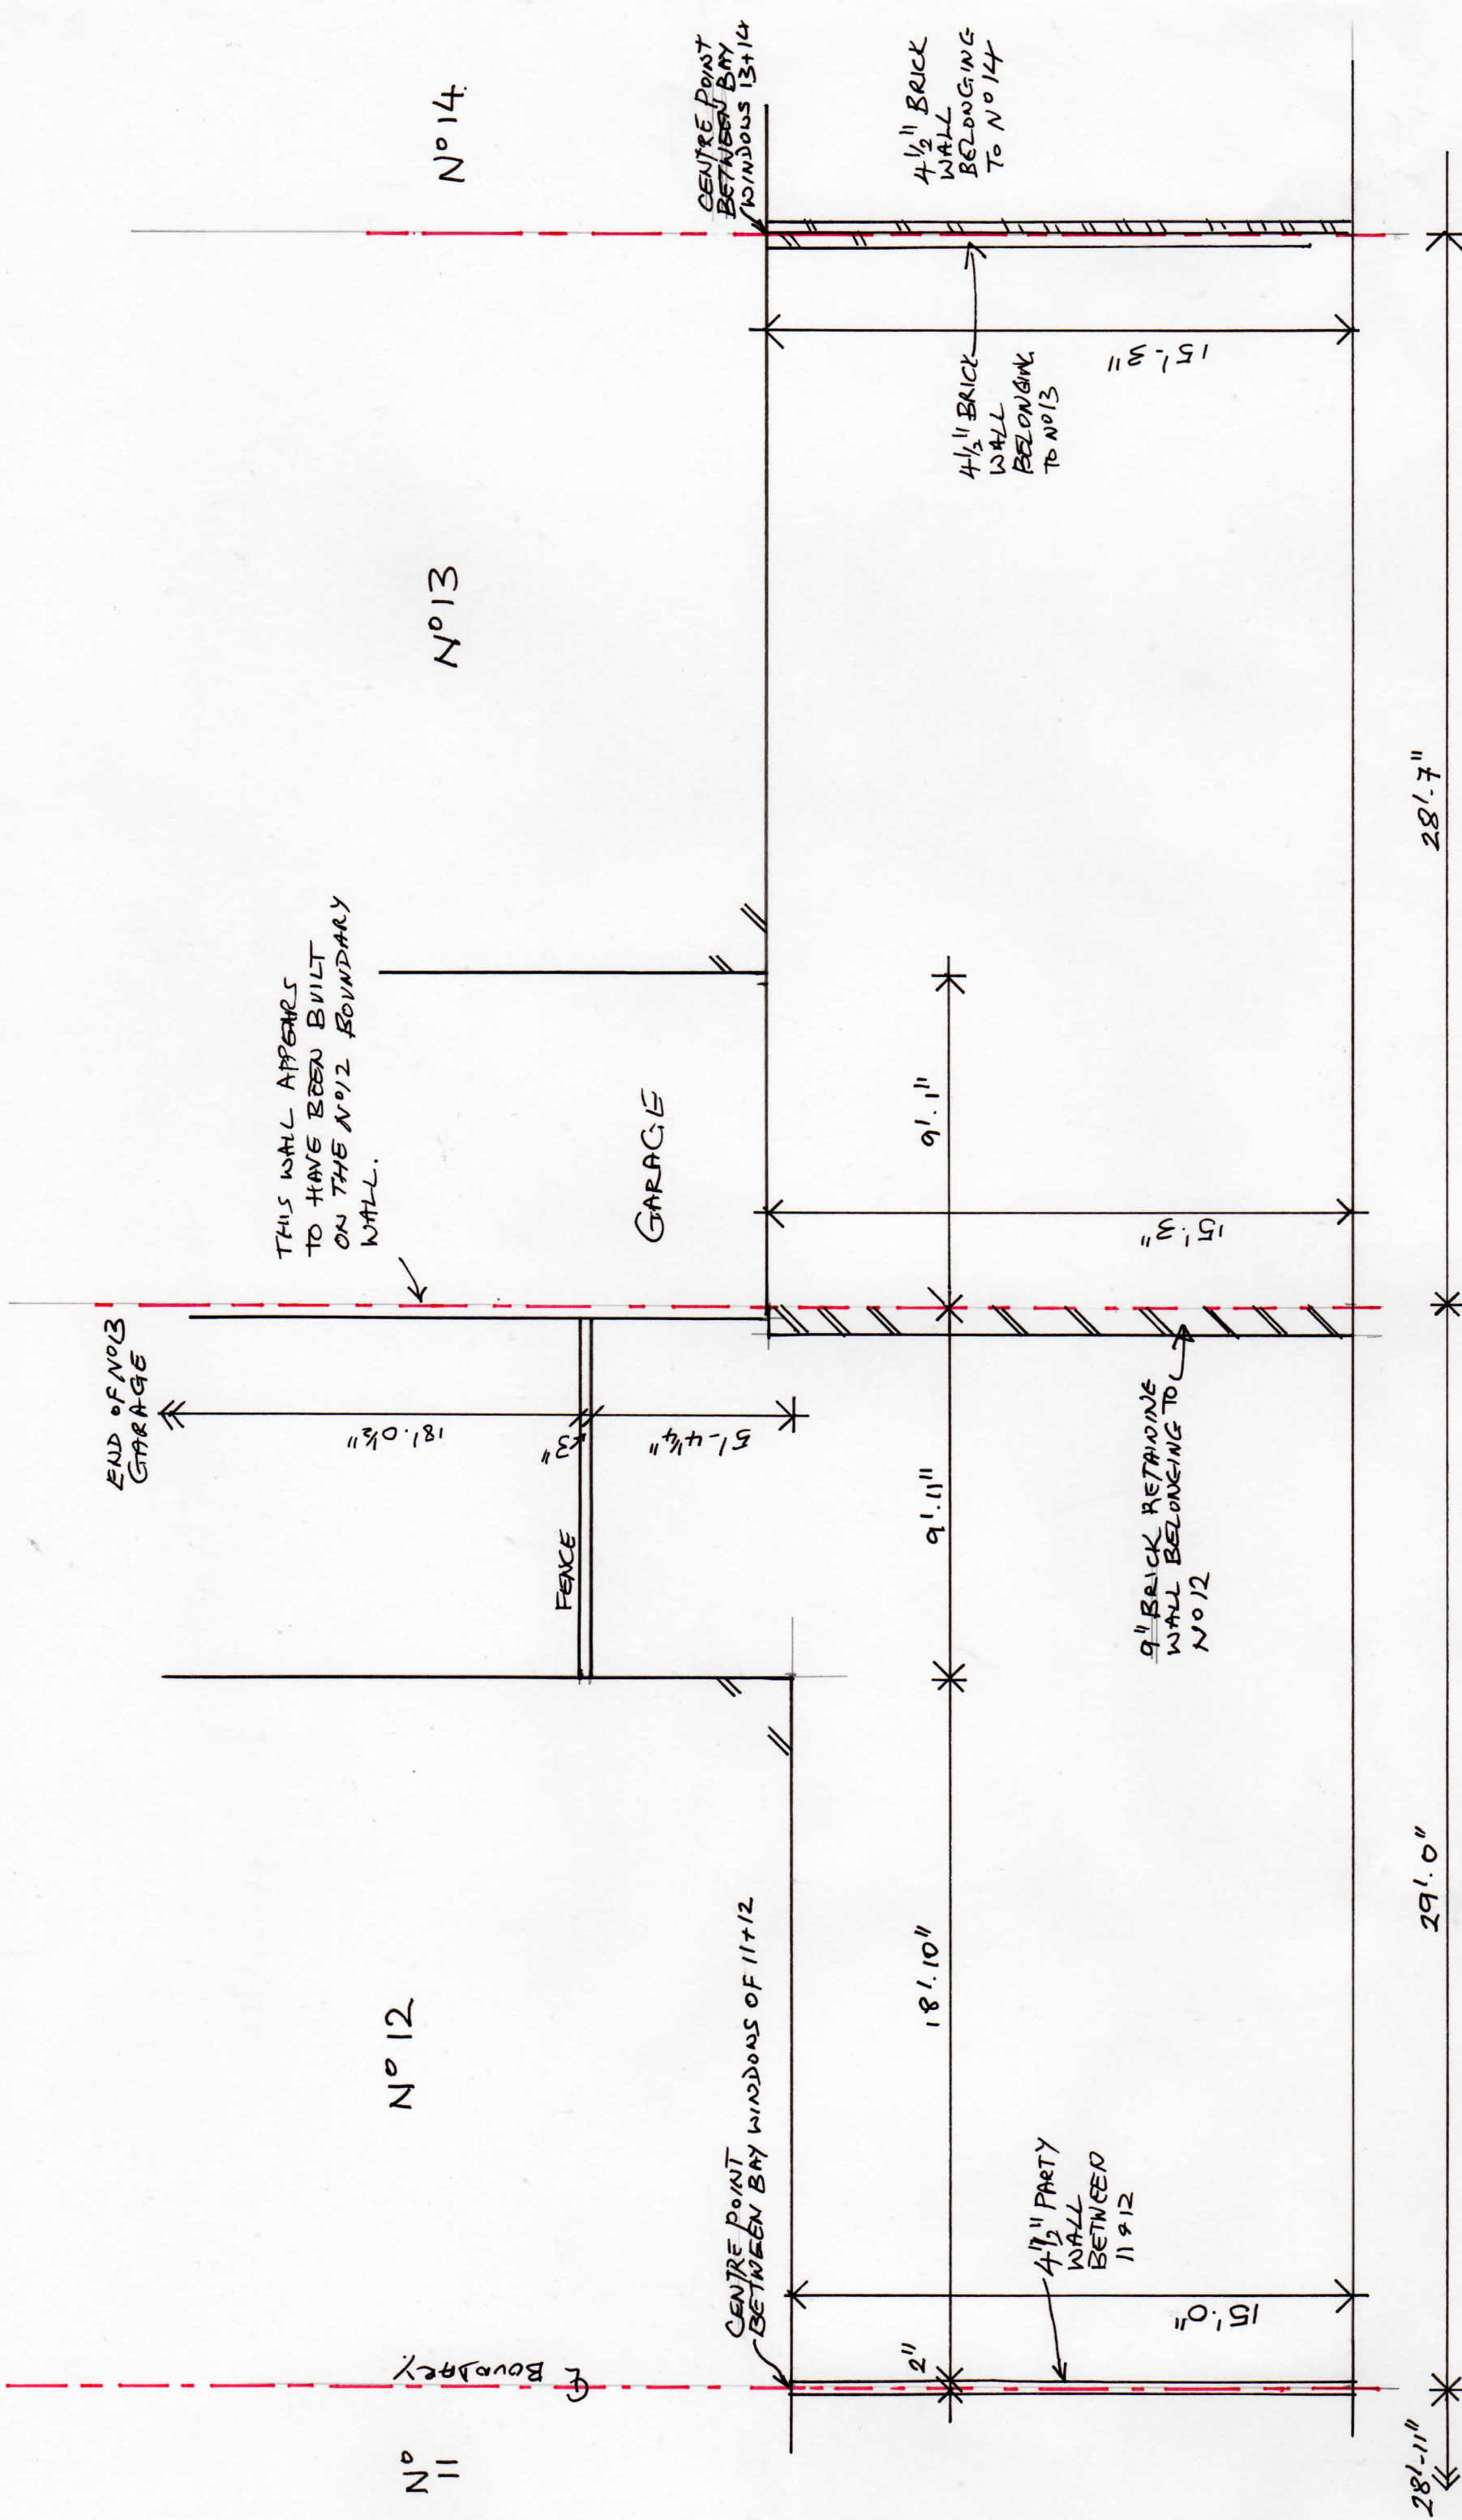

LAYOUT OF FRONT WALLS
AND BOUNDARIES

SCALE 1:50

02 JULY 2026

SHAWN MAHONEY

DEG 02