


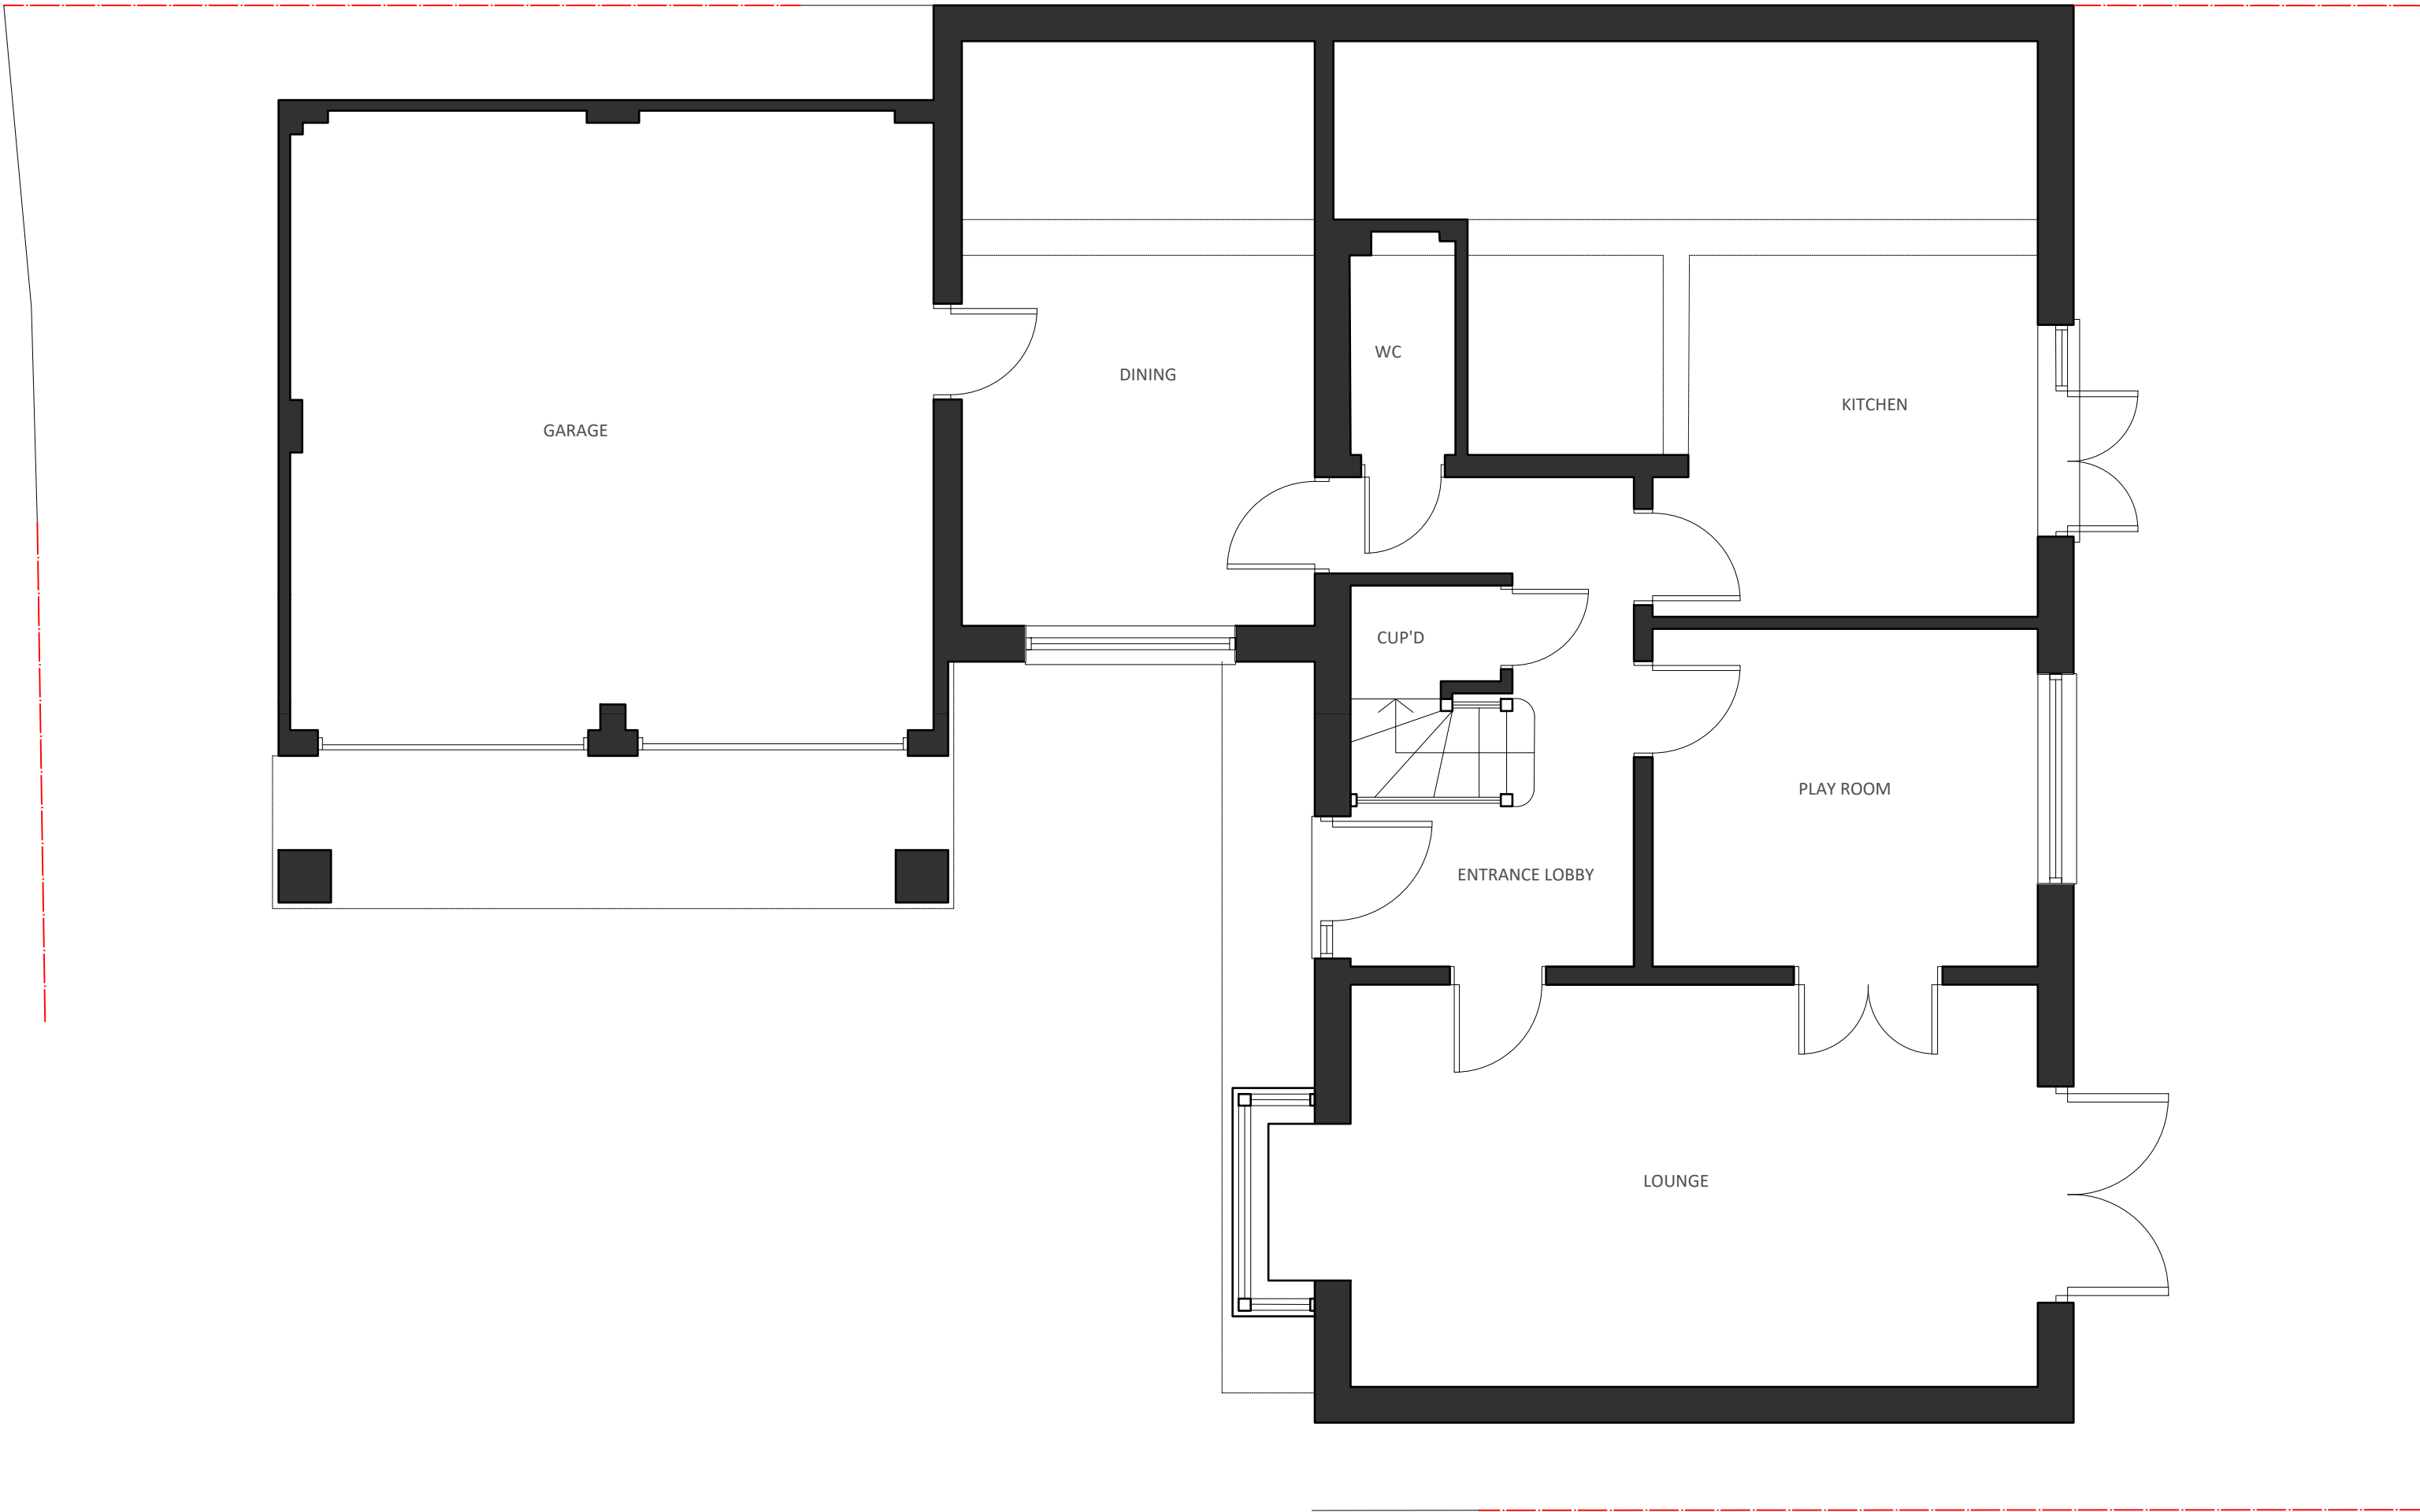

PRE-EXISTING GROUND FLOOR
PLAN

FOR PLANNING

Location

30 GIBSON CLOSE
HITCHIN

Title

PRE-EXISTING GROUND FLOOR
PLAN

Scale 1:50 @ A2	Drawn SJB	Checked HE	Date AUG 25
Drawing Number 2237_YPUK_P003			Revision P1

00.511.522.5

1:50