CONTRACTOR IS TO CHECK AND VERIFY ALL BUILDING AND SITE DIMENSIONS, LEVELS AND SEWER INVERT LEVELS AT CONNECTION POINTS BEFORE WORK STARTS

THIS DRAWING IS TO BE READ AND CHECKED IN CONJUNCTION WITH ENGINEERS AND OTHER SPECIALIST DRAWINGS

THE DRAWING AND THE WORKS DEPICTED ARE THE INTELLECTUAL PROPERTY OF INK ARCHITECTURE & DESIGN LIMITED AND MAY NOT BE REPRODUCED EXCEPT BY WRITTEN PERMISSION

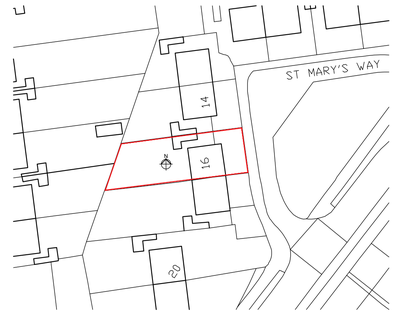

1 LOCATION PLAN
1:1250 @ A3

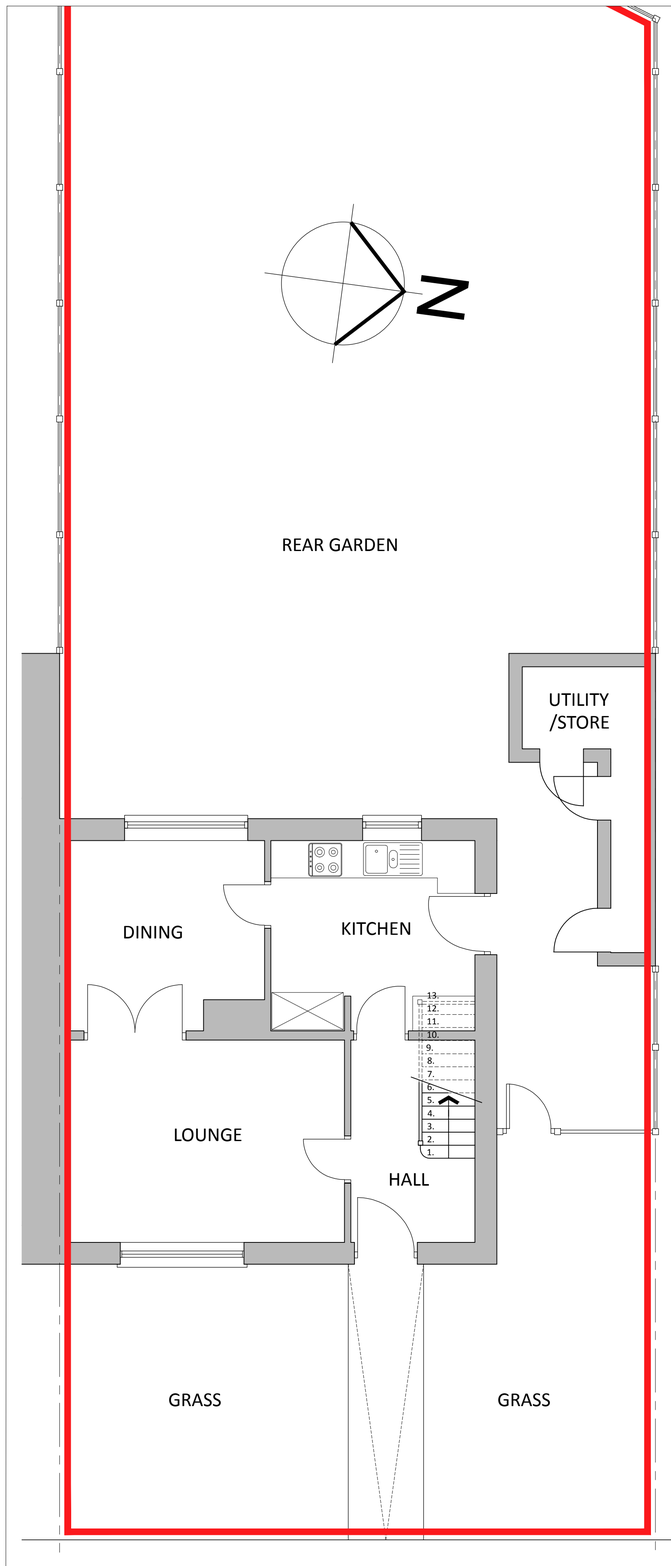

3A EXISTING GROUND FLOOR PLAN
1:100 @ A3

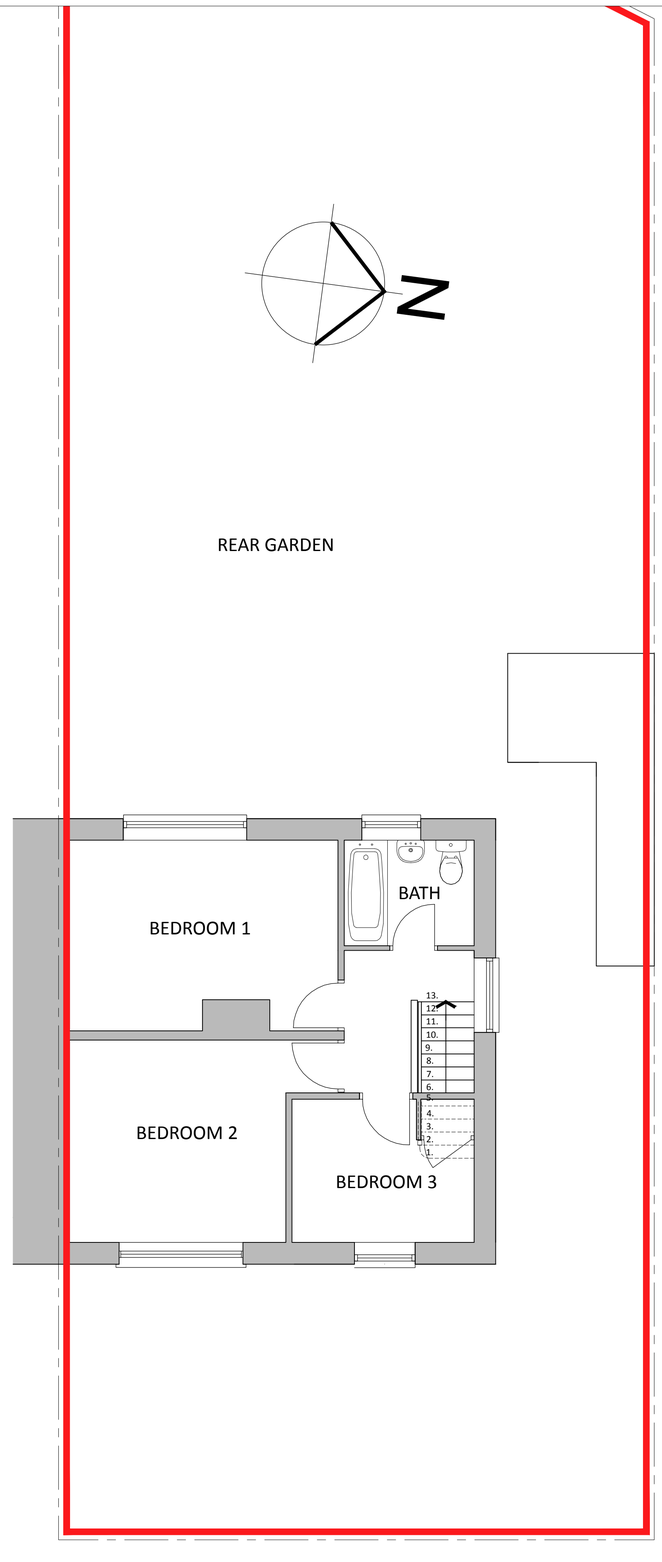

3B EXISTING FIRST FLOOR PLAN
1:100 @ A3

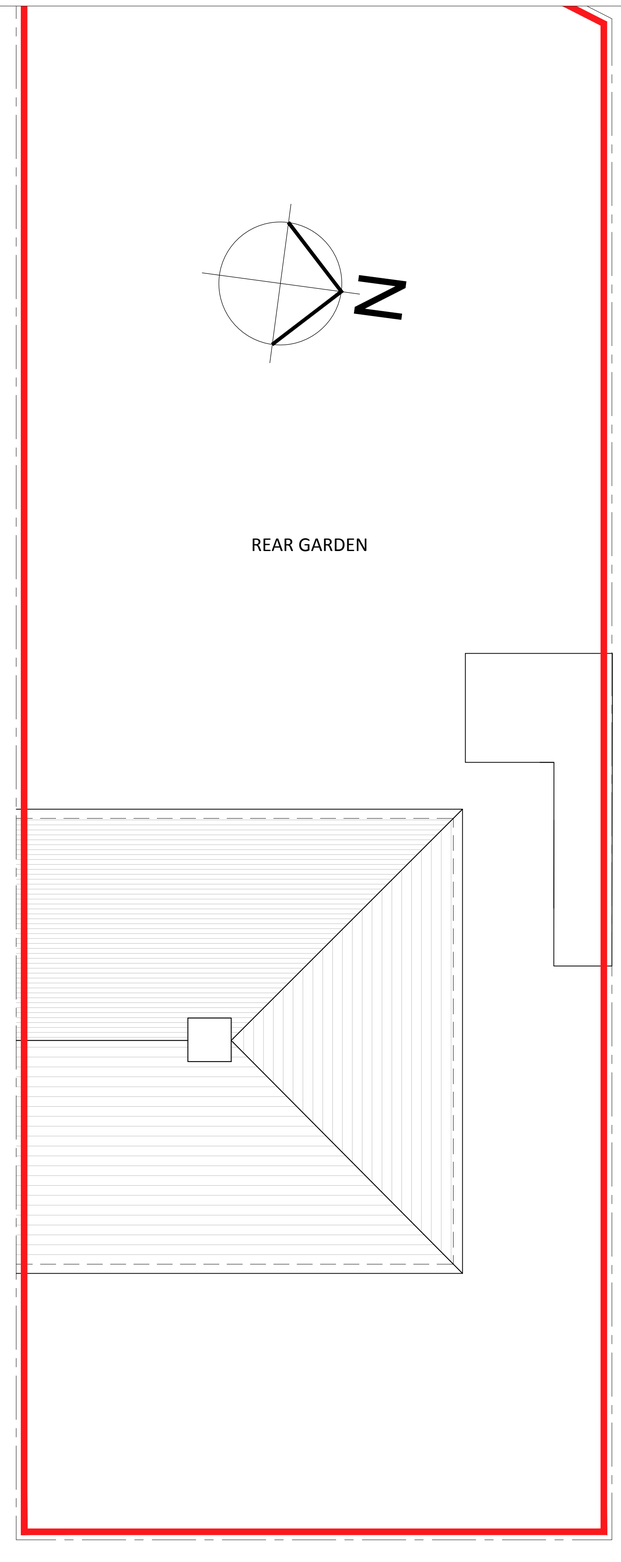

3C EXISTING ROOF PLAN
1:100 @ A3

0 1 2 3 4m

REV	DATE	DESCRIPTION

INK BESPOKE

PROJECT
16 ST MARY'S WAY, BALDOCK

DRAWING TITLE
EXISTING PLANS

DRAWING NUMBER
16MY - 100 - P1 - 200

REVISION

SCALE
1:100@A3

ISSUE DATE
2016-08-18

PROJECT STATUS
STAGE 1

DRAWN BY
KS

CHECKED BY
KS