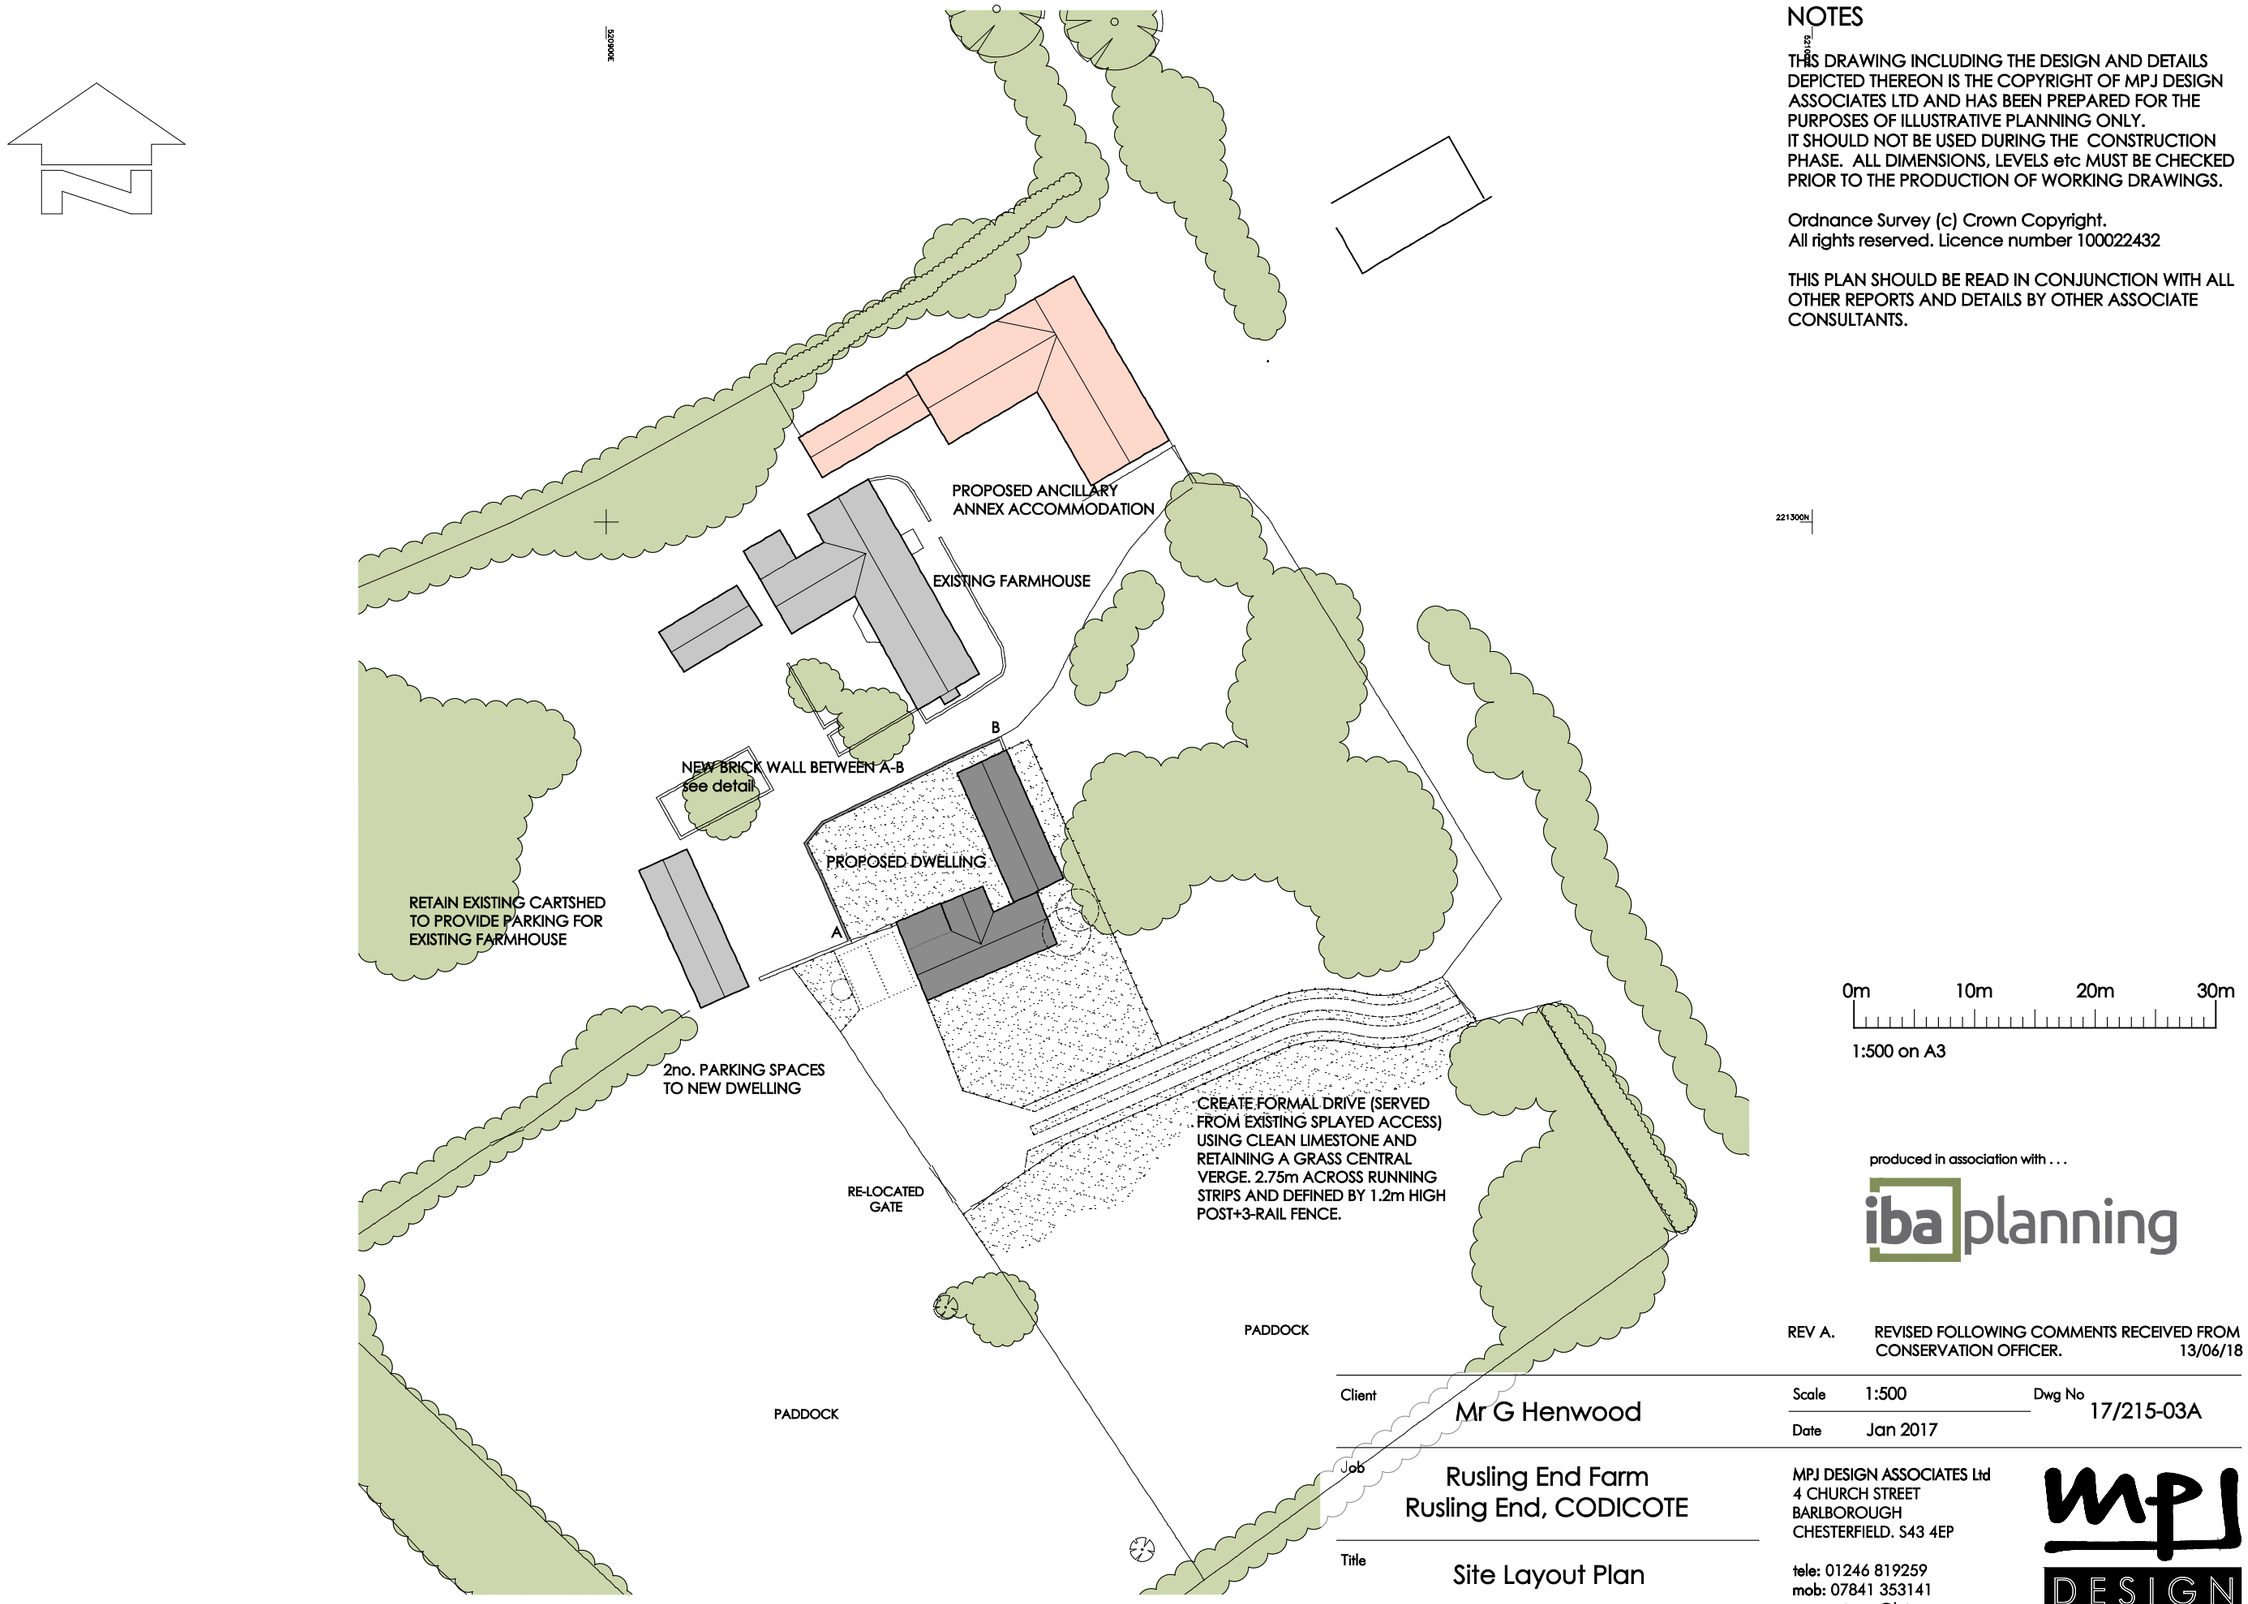

NOTES

THIS DRAWING INCLUDING THE DESIGN AND DETAILS DEPICTED THEREON IS THE COPYRIGHT OF MPJ DESIGN ASSOCIATES LTD AND HAS BEEN PREPARED FOR THE PURPOSES OF ILLUSTRATIVE PLANNING ONLY.
IT SHOULD NOT BE USED DURING THE CONSTRUCTION PHASE. ALL DIMENSIONS, LEVELS etc MUST BE CHECKED PRIOR TO THE PRODUCTION OF WORKING DRAWINGS.

Ordnance Survey (c) Crown Copyright.
All rights reserved. Licence number 100022432

THIS PLAN SHOULD BE READ IN CONJUNCTION WITH ALL OTHER REPORTS AND DETAILS BY OTHER ASSOCIATE CONSULTANTS.

produced in association with . . .

iba planning

REV A. REVISED FOLLOWING COMMENTS RECEIVED FROM CONSERVATION OFFICER. 13/06/18

Client: Mr G Henwood

Job: Rusling End Farm
Rusling End, CODICOTE

Title: Site Layout Plan

Scale 1:500
Date Jan 2017
Dwg No 17/215-03A

MPJ DESIGN ASSOCIATES Ltd
4 CHURCH STREET
BARLBOROUGH
CHESTERFIELD. S43 4EP

tele: 01246 819259
mob: 07841 353141
martynpjones@btinternet.com

MPJ DESIGN