NOTES:

THE INFORMATION SHOWN ON THIS DRAWING HAS BEEN DERIVED FROM SURVEY WORK UNDERTAKEN BY RAMOWSKI-CLARKE Ltd AND VISUAL OBSERVATIONS. IT IS INTENDED FOR ILLUSTRATIVE PLANNING PURPOSES ONLY AND SHOULD NOT BE RELIED UPON BEYOND SUCH.

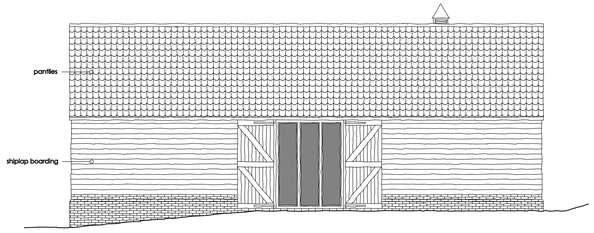

Elevation
from east

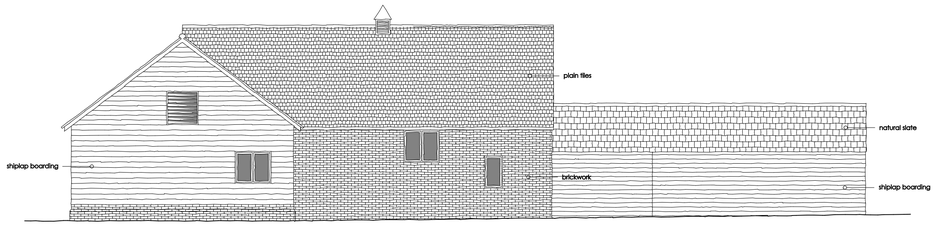

Elevation
from north

EXISTING SOFTWOOD WINDOWS TO BE REPLACED WITH PLUSH CASEMENT FRAMES BUT WITHOUT ANY LEAD-EFFECT DETAIL TO GLAZING.

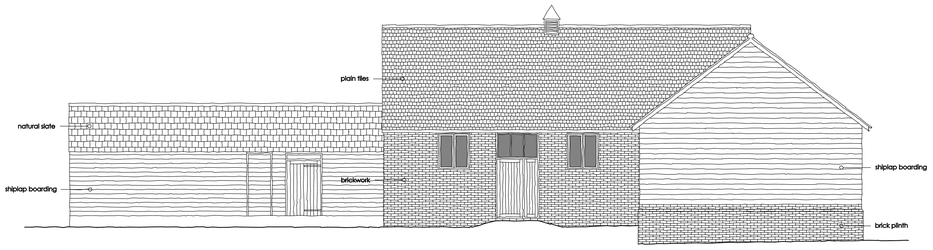

Elevation
from south

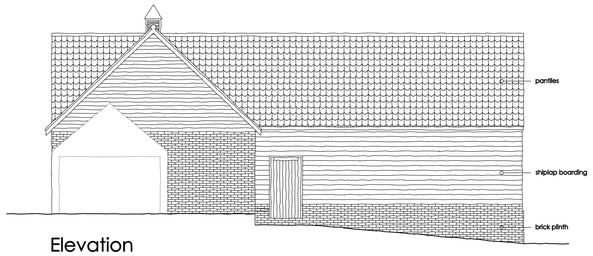

Elevation
from west



Floorplan

1:50
0m 1m 2m 3m
0m 1m 2m 3m 4m 5m 6m
1:100

produced in association with . . .

iba planning

REV A. REVISED FOLLOWING COMMENTS RECEIVED FROM CONSERVATION OFFICER. 13/06/18

Client: Mr G Henwood

Job: proposed ancillary annex accommodation
Rusling End Farm
Rusling End, CODICOTE

Title: Proposed Plan and Elevations

Scale 1:100 Dwg No 17/215-07A

Date Jan 2017

MPJ DESIGN ASSOCIATES Ltd
4 CHURCH STREET
BARLBOROUGH
CHESTERFIELD. S43 4EP

tele: 01246 819259
mob: 07841 353141
martynpjones@btinternet.com

MPJ DESIGN