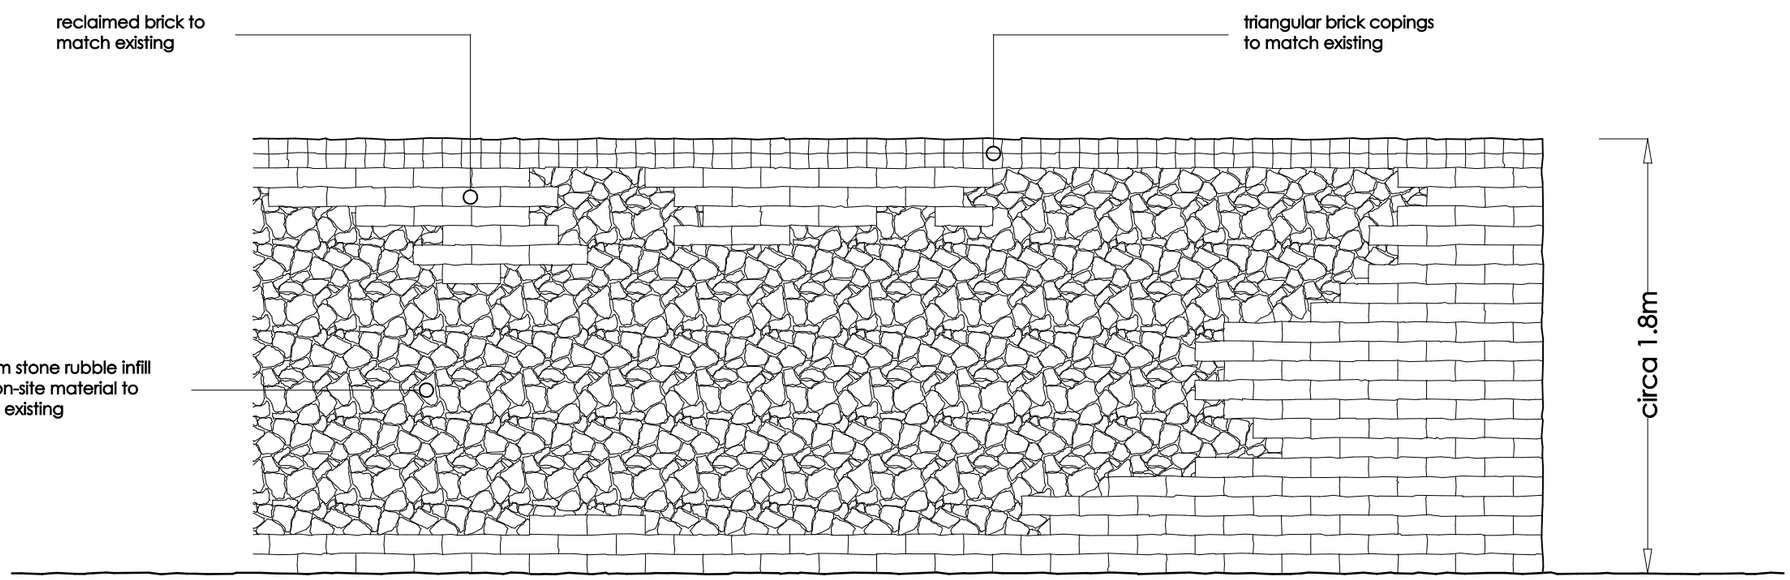

Elevation

REV A. REVISED FOLLOWING COMMENTS RECEIVED FROM CONSERVATION OFFICER. 13/06/18

Client: Mr G Henwood

Scale: 1:500

Dwg No: 17/215-08A

Date: Jan 2017

Job: Rusling End Farm
Rusling End, CODICOTE

Title: Garden Wall Detail

MPJ DESIGN ASSOCIATES Ltd
4 CHURCH STREET
BARLBOROUGH
CHESTERFIELD. S43 4EP

tele: 01246 819259
mob: 07841 353141
martynpjones@btinternet.com

produced in association with . . .

iba planning