

Elevation
from north

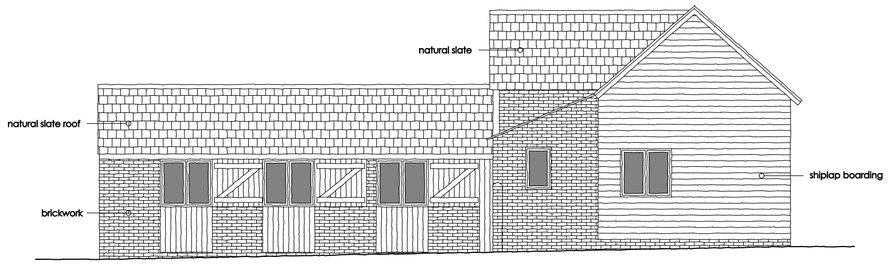

Elevation
from west

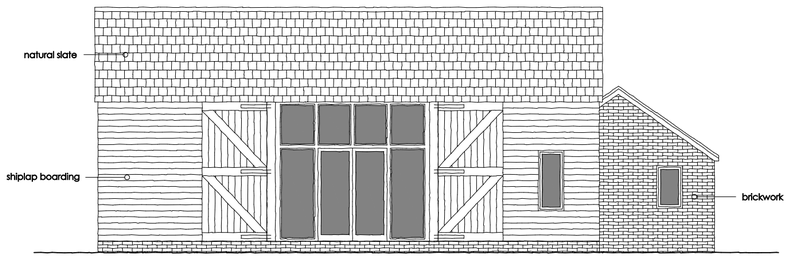

Elevation
from south

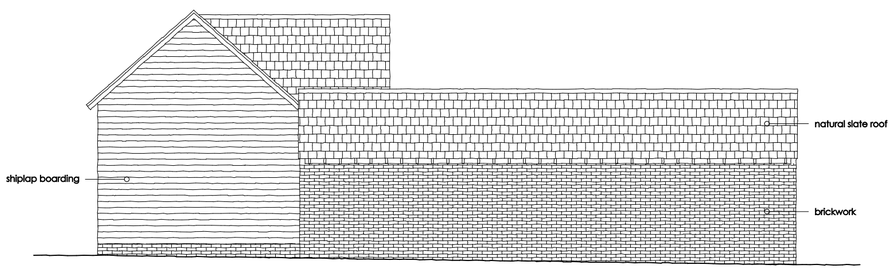

Elevation
from east

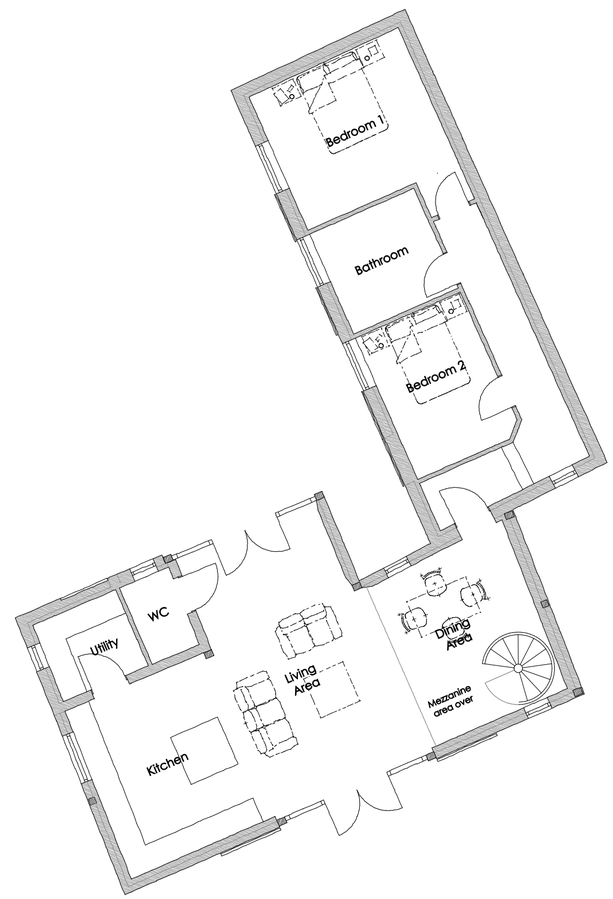

Floorplan

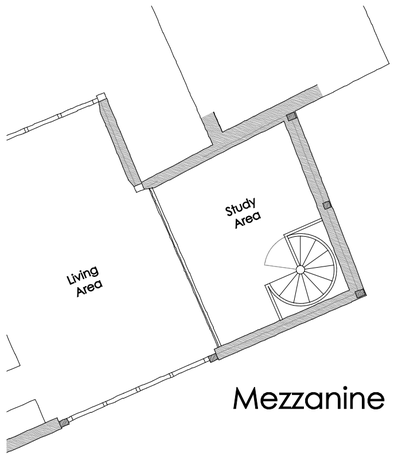

Mezzanine

1:50
0m 1m 2m 3m
0m 1m 2m 3m 4m 5m 6m
1:100

NOTES:

THE INFORMATION SHOWN ON THIS DRAWING HAS BEEN DERIVED FROM SURVEY WORK UNDERTAKEN BY RAMOWSKI-CLARKE Ltd AND VISUAL OBSERVATIONS. IT IS INTENDED FOR ILLUSTRATIVE PLANNING PURPOSES ONLY AND SHOULD NOT BE RELIED UPON BEYOND SUCH.

produced in association with . . .

iba planning

REV A.	REVISED FOLLOWING COMMENTS RECEIVED FROM CONSERVATION OFFICER.	13/06/18
REV B.	WC DOOR RELOCATED.	26/06/18

Client
Mr G Henwood

Job
proposed conversion of existing outbuilding to create 1no. two bedroom dwelling
Rusling End Farm
Rusling End, CODICOTE

Title
Proposed Plan and Elevations

Scale 1:100
Dwg No 17/215-06B
Date Jan 2017

MPJ DESIGN ASSOCIATES Ltd
4 CHURCH STREET
BARLBOROUGH
CHESTERFIELD. S43 4EP

tele: 01246 819259
mob: 07841 353141
martynpjones@btinternet.com

MPJ DESIGN