


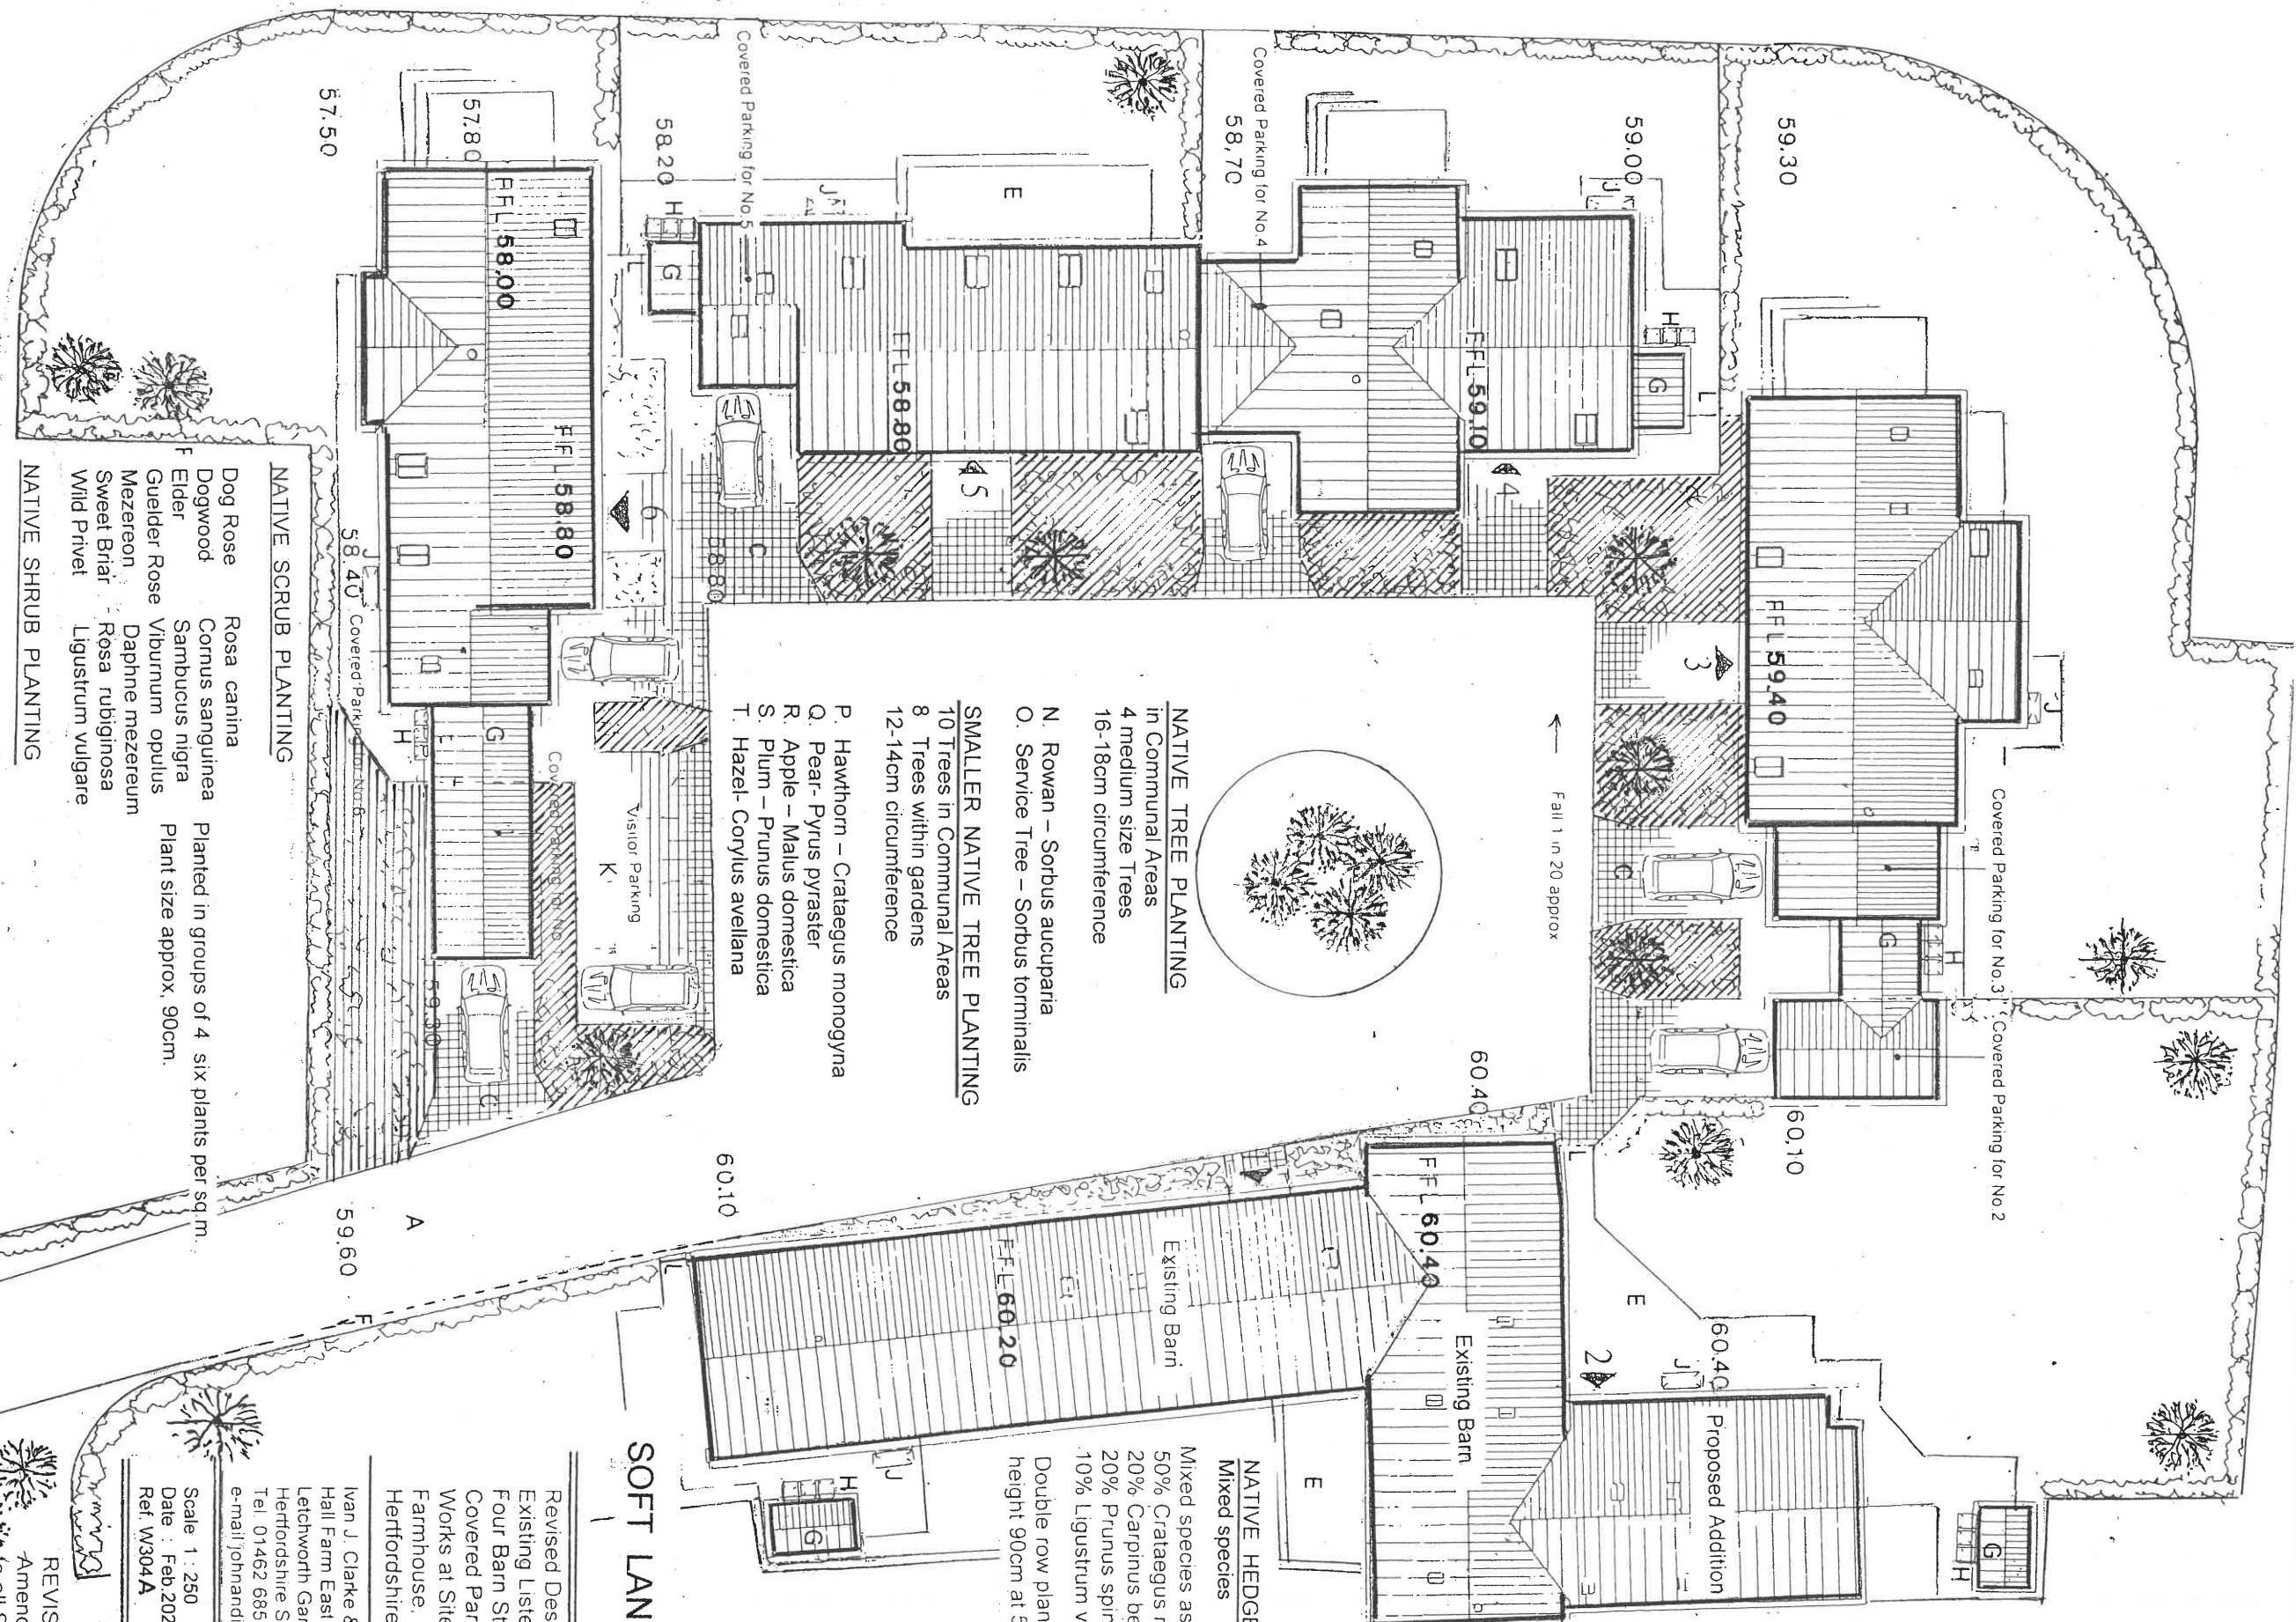

NATIVE TREE PLANTING

in Communal Areas
4 medium size Trees
16-18cm circumference

- N. Rowan – Sorbus aucuparia
- O. Service Tree – Sorbus torminalis

SMALLER NATIVE TREE PLANTING

10 Trees in Communal Areas
8 Trees within gardens
12-14cm circumference

- P. Hawthorn – Crataegus monogyna
- Q. Pear- Pyrus pyraeaster
- R. Apple – Malus domestica
- S. Plum – Prunus domestica
- T. Hazel- Corylus avellana

NATIVE SCRUB PLANTING

Dog Rose	Rosa canina	Planted in groups of 4 six plants per sq.m.
Dogwood	Cornus sanguinea	Plant size approx. 90cm.
Elder	Sambucus nigra	
Guelder Rose	Viburnum opulus	
Mezereon	Daphne mezereum	
Sweet Briar	Rosa rubiginosa	
Wild Privet	Ligustrum vulgare	

NATIVE SHRUB PLANTING

Wayfaring Tree	Viburnum lantana
Juniper	Juniperus communis
Travellers Joy	Clematis vitalba
Spindle	Euonymus europaeus
Yew	Taxus baccata
Witch Hazel	Hamamelis mollis
Holly	Ilex aquifolium

SHRUB PLANTING

Lavender- Lavandula spica Hidcote
Lavandula spica Loddon Pink
Veronica – Hebe Carl Teschner
Hebe pinguiifolia Pagel
Skimmia – Skimmia japonica

NATIVE HEDGE PLANTING

Single species
Beech – Fagus sylvatica
Yew - Taxus Baccata
Height 1.0cm at 50 cm spacing
Yew single row planting
Beech double row planting

NATIVE HEDGE PLANTING

Mixed species

Mixed species as follows :

- 50% Crataegus monogyna (Hawthorn)
- 20% Carpinus betulus (Hornbeam)
- 20% Prunus spinosa (Plum)
- 10% Ligustrum vulgare (Privet)

Double row planting
height 90cm at 50cm spacing

SOFT LANDSCAPING

Revised Design for Conversion of
Existing Listed Barns and Proposed
Four Barn Style Dwellings with
Covered Parking and Associated
Works at Site West of Lordship
Farmhouse, Pirton Road, Holwell
Hertfordshire

Ivan J. Clarke & John W. Barrett
Hall Farm East, Leitchworth Lane
Leitchworth Garden City
Hertfordshire SG6 3NH
Tel. 01462 685 251
e-mail: johnandivan@btconnect.com

Scale 1 : 250
Date : Feb 2025
Ref. W304A

REVISION 'A' MAY 2026
Amended Elevational Detailing
to all Six Dwellings

Scale 1 : 250 at A3 Sheet Size

