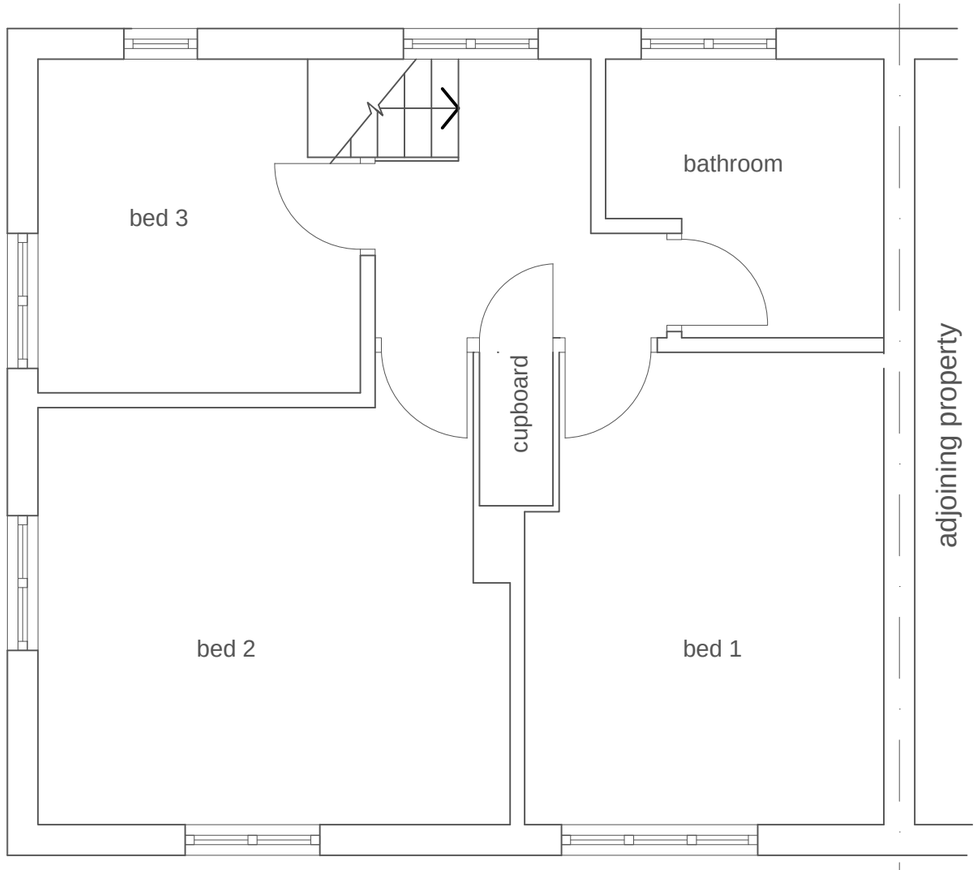

EXISTING FIRST FLOOR PLAN

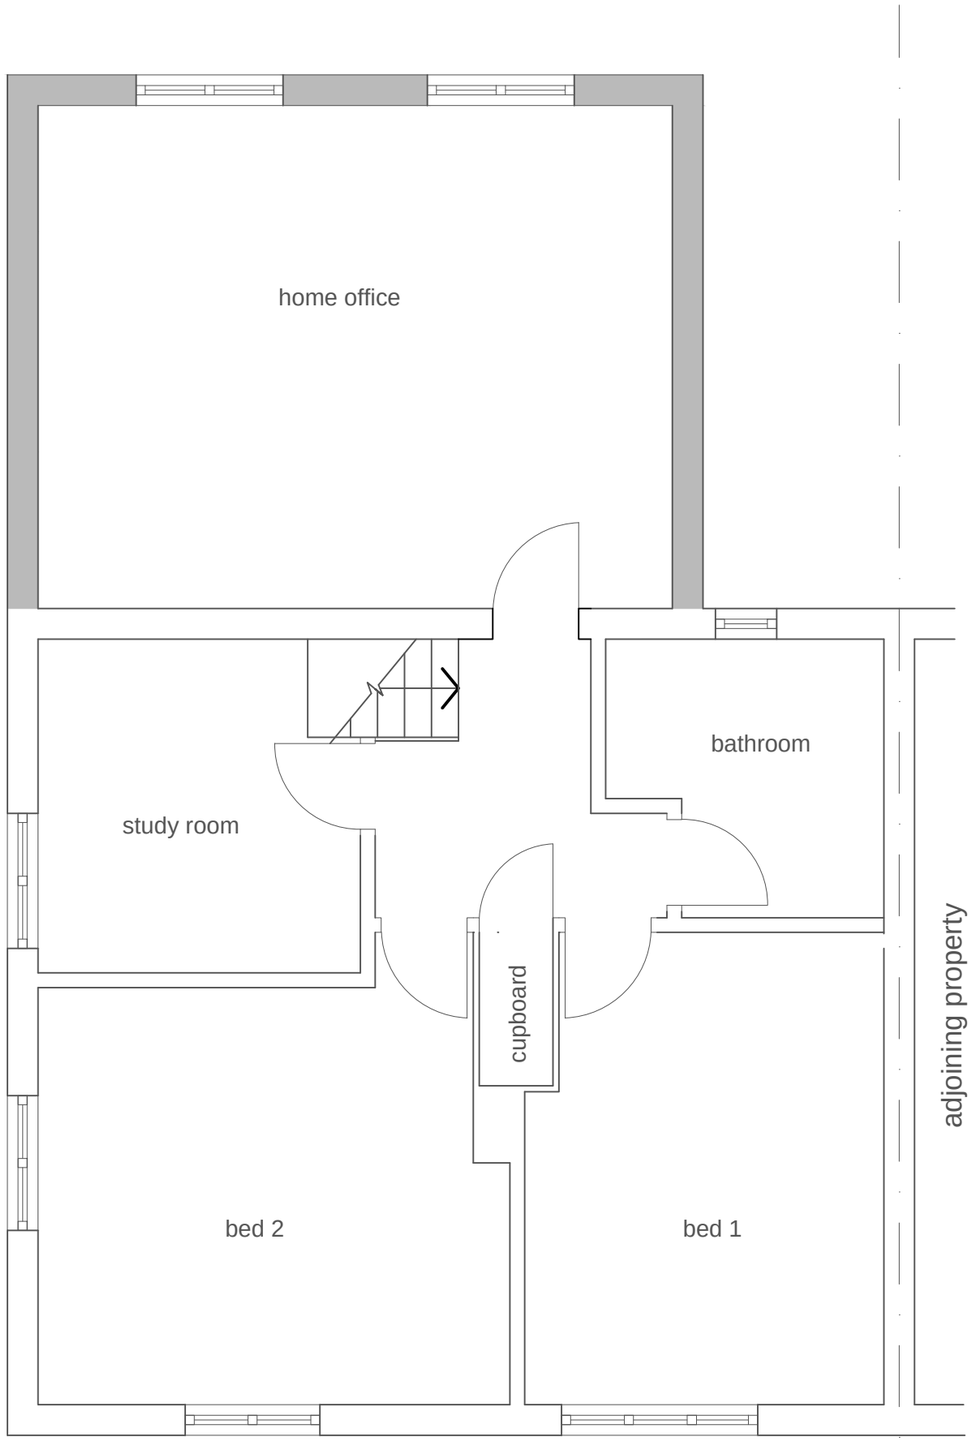

PROPOSED FIRST FLOOR PLAN

Notes:
1. DO NOT SCALE FROM THIS DRAWING.
2. CHECK ALL DIMENSIONS ON SITE

N

0m. 1m.

ACTUAL SCALE

Revisions:

SYLTEM Ltd
Chartered Architects
Flat 80, Raffles House
67 Brampton Grove
Hendon
London
NW4 4BX

tel: 02088582551
email: sisley_jordan@yahoo.com

Client:
MR AND MRS ILIEV

Job title:
PROPOSED EXTENSION
at
32 LAMMAS WAY
LETCHWORTH
HERTS
SG6 4LW

Drawing title:
EXISTING AND
PROPOSED
FIRST FLOOR PLAN

Scale:	Data:	Drawn:
1:50	09.03	ST

Drawing Number:
ILW / 2
Revision 03