



LEGEND:



Existing construction to be retained.




Existing construction to be demolished.



Proposed new construction.

EXTERNAL MATERIALS:

External Walls	- Facing brick
Pitched Roof	- Interlocking concrete roof tiles
Fascia	- UPVC
Windows	- UPVC with external glazing bars where indicated.
Doors	- Composite front doors.
Bifold Doors	- Powder coated aluminium bifold doors.
Rainwater Goods	- Black UPVC

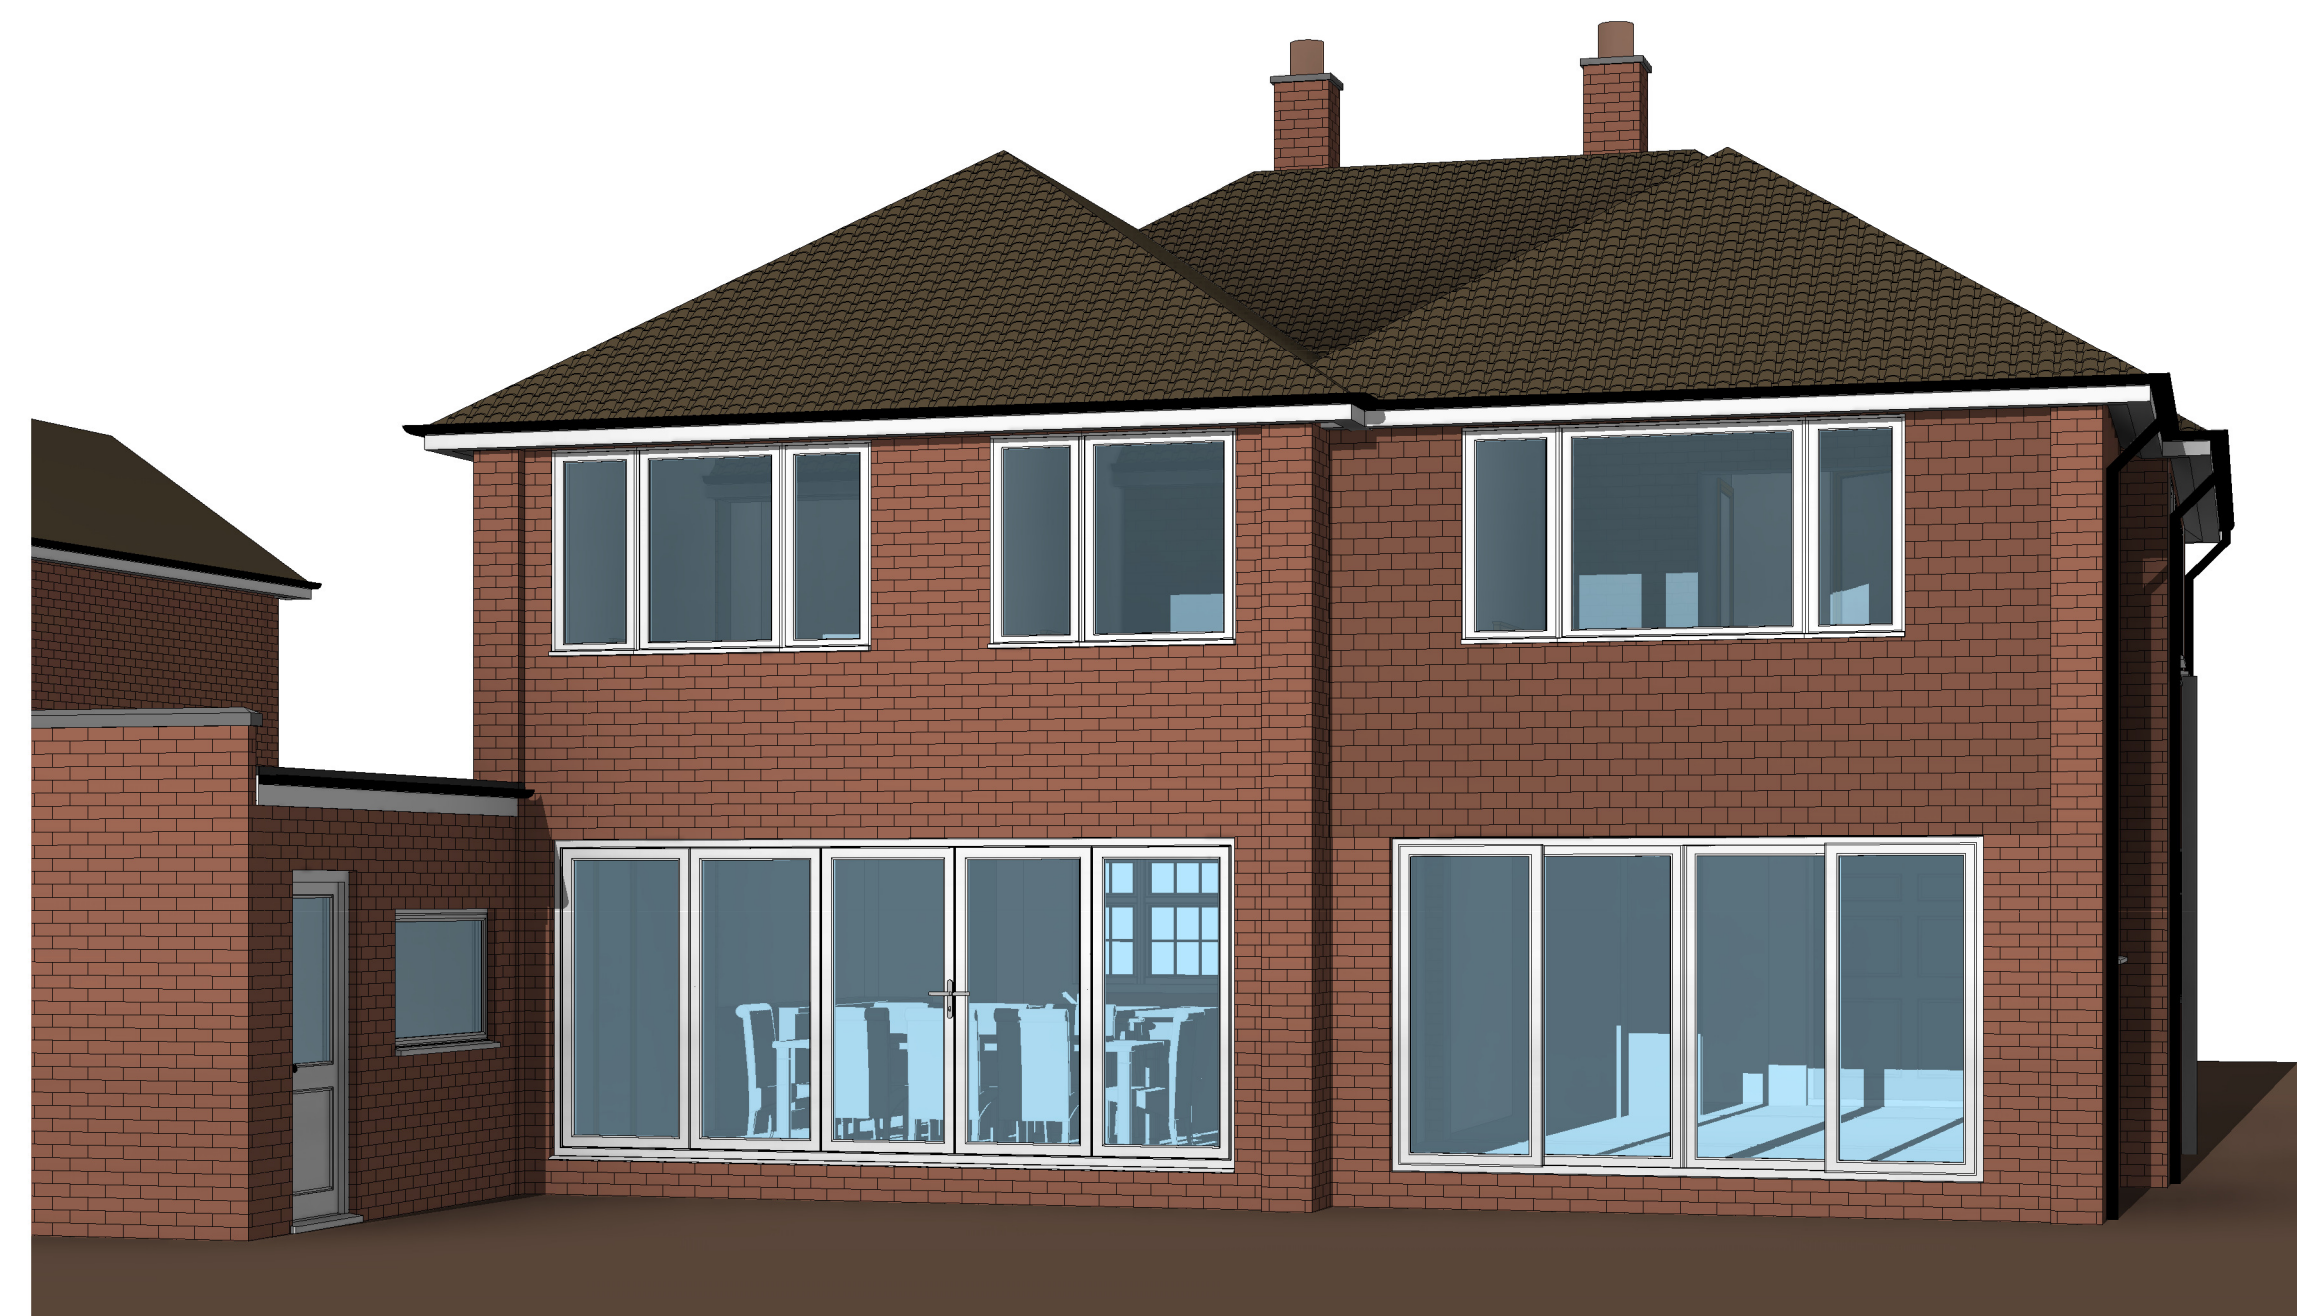

0		1 to 50		5m	
1	13.02.25	Bedroom 5 Windows (front & side) updated.			
Rev	Date	Details	Drawn	Checked	

Project/Client:	Project No:
3 Cashio Lane	Project Number
	Dwg No:
	A105
	Rev:
	1
Drawing:	Scale:
Proposed Plans	As indicated @A1
	Drawn By: Date:
	Author
	Checked By: Date:
	Checker

