




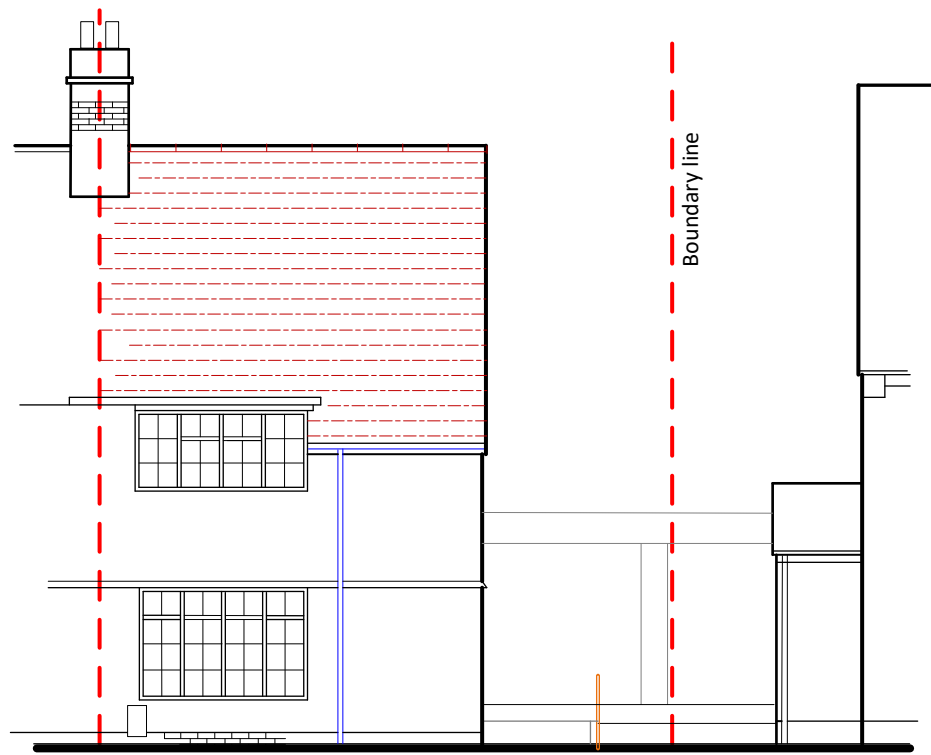

FRONT

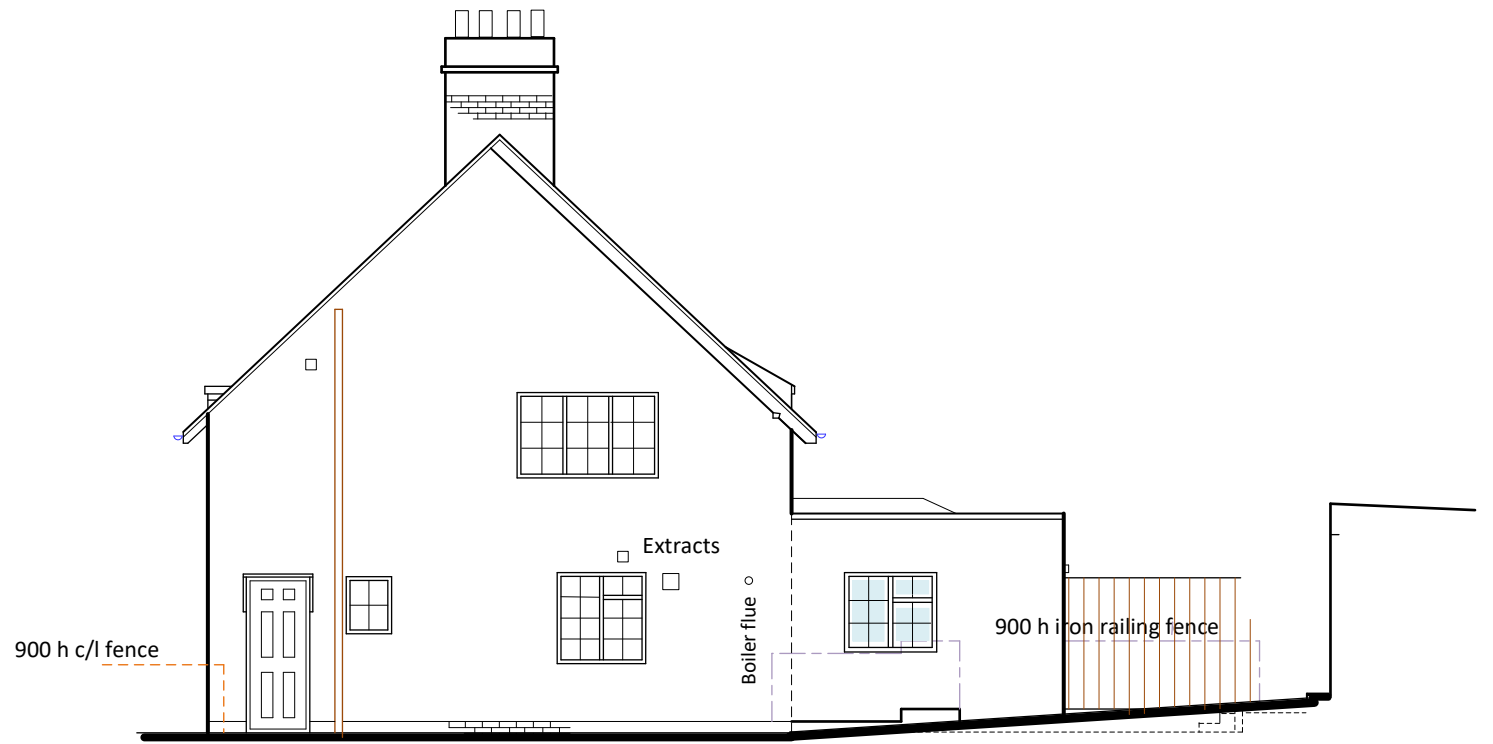

SIDE

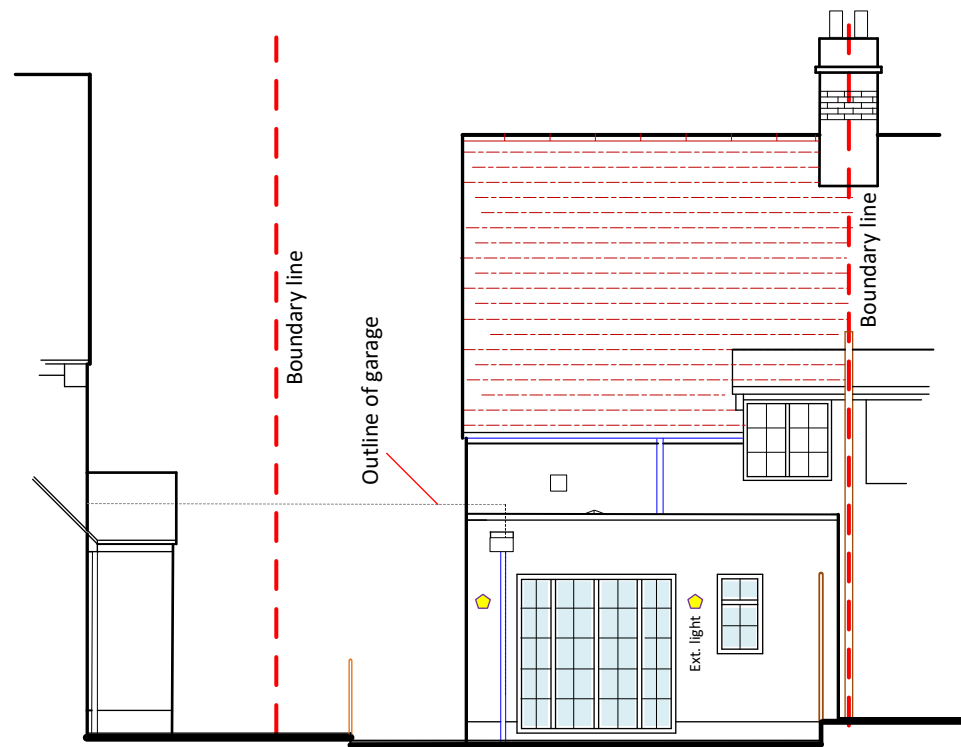


REAR

LEGEND

Walls white rendered to match existing with red multi stock brick plinth to match existing.
Parapet walls capped off with concrete coping.
White upvc doors/windows to match existing.
Heritage style windows approved by LGCHF.
Felt flat roof covering with white Roof lantern.
Black HR gutter with 65mm dia. Rwp.



SIDE

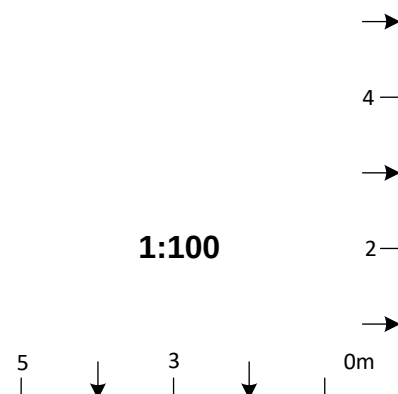

Contract	Title	Scale	Date	Drawing No.	Rev
8 North Avenue, Letchworth GC	Proposed Elevations	1:100	03.2025	08/AS/25	

A3

ROSEBURY
Design · Planning · Project Management

8 WOODLAND WAY, BALDOCK, HERTFORDSHIRE, SG7 6LR
T: 07970 277106
E: Rosebury21@gmail.com