
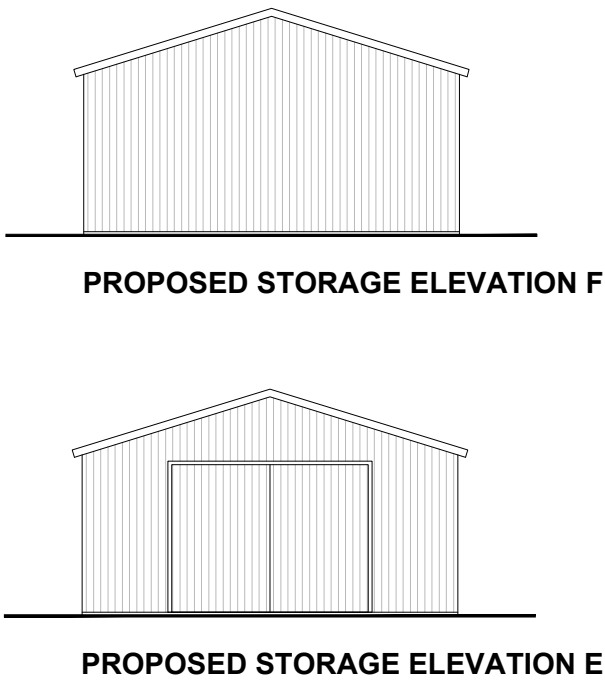
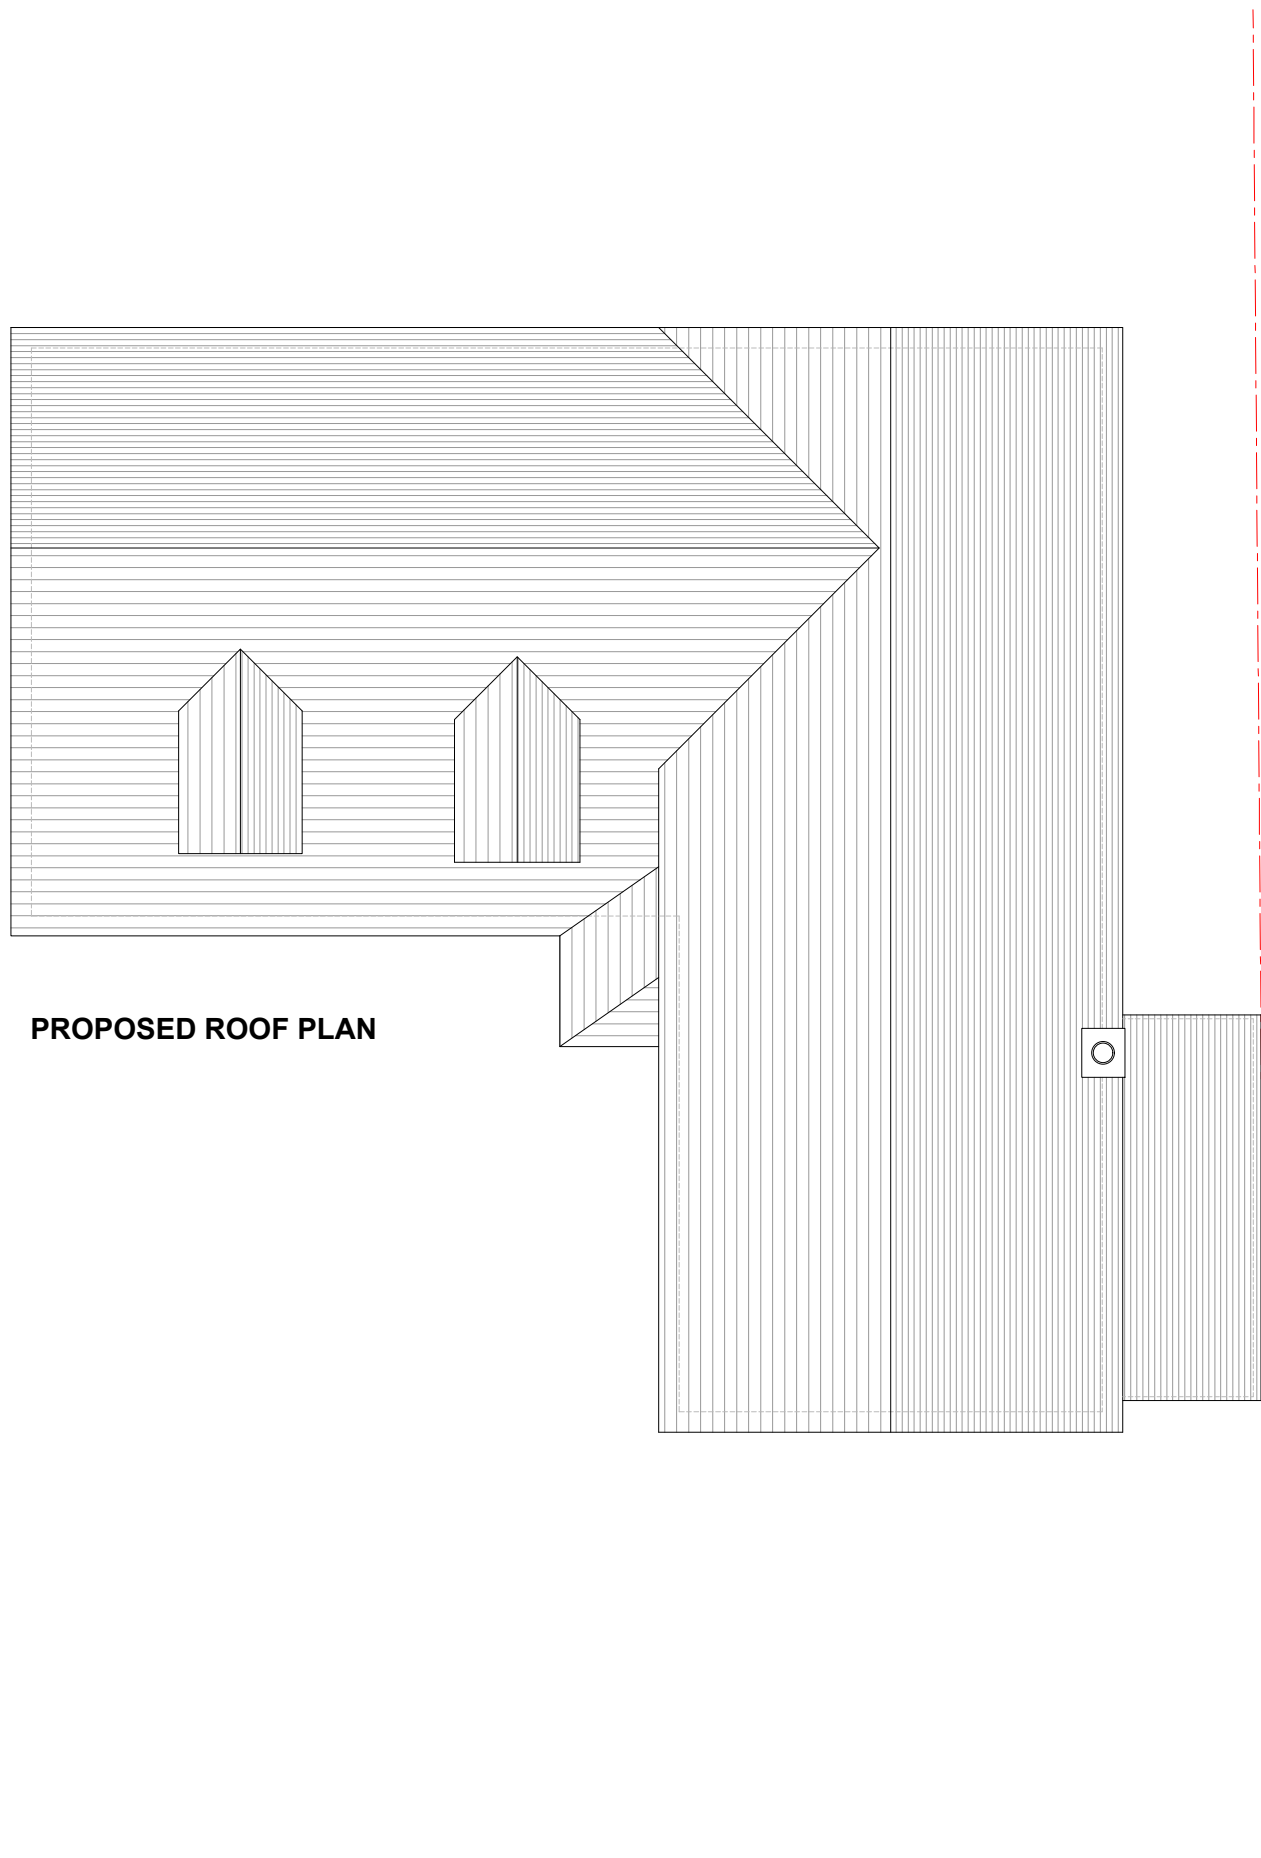
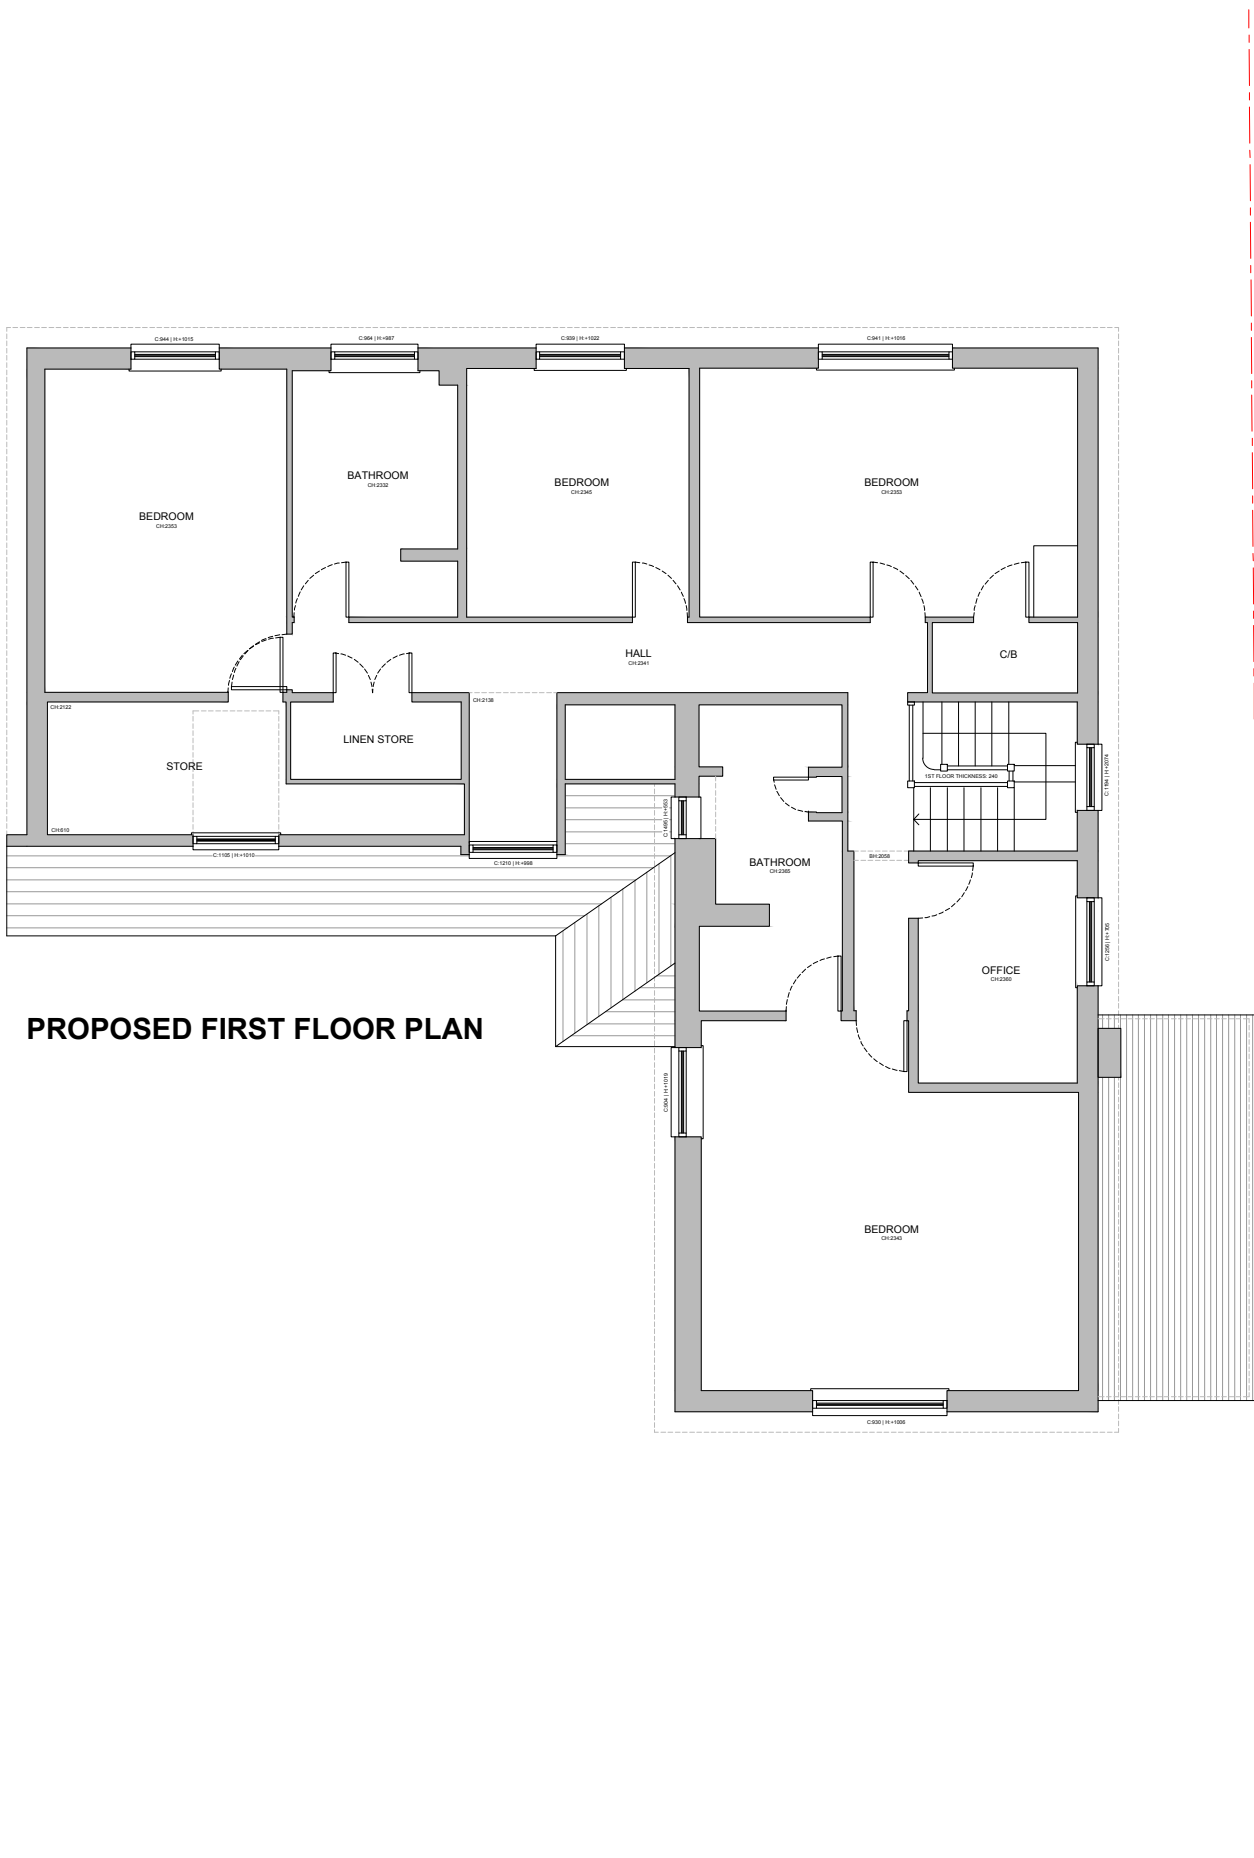
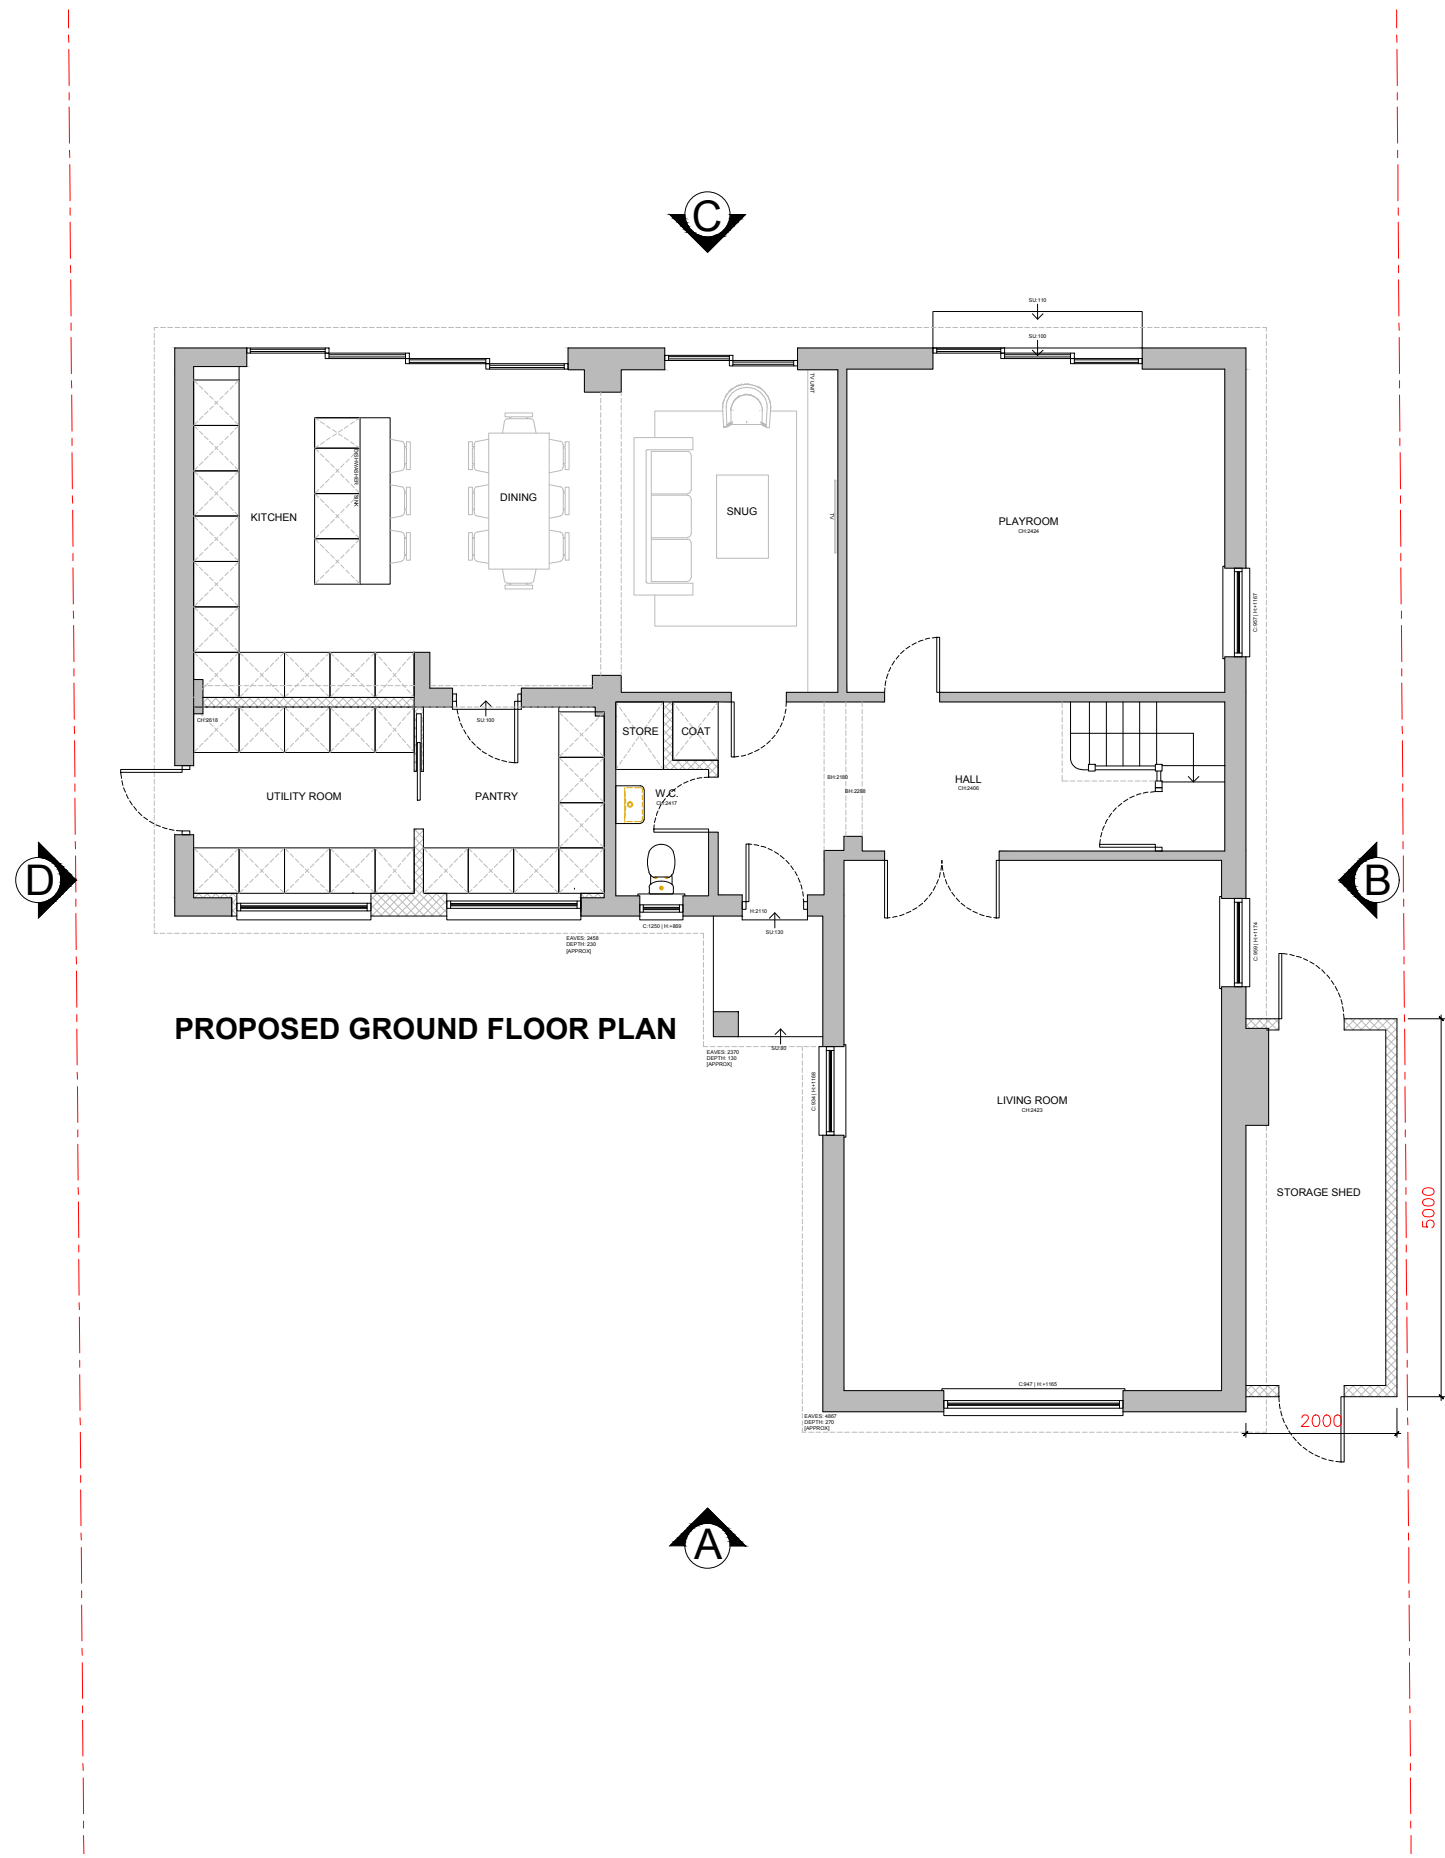


PLANNING

NOTES/KEY:

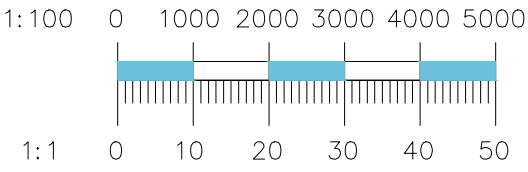

REV A | 15.01.26 | FIRST ISSUE

Only scale from drawings for planning purposes. All discrepancies to be reported to the designer immediately. All dimensions to be verified by contractor on site prior to any works commencing. This drawing is copyright and remains the property of Uskuri Theobald Architects Ltd.

**UskuriTheobald**  
ARCHITECTS

Unit 9, Censeo House, 6 St Peter's Street, St Albans  
AL1 3LF  
info@uskuri-theobald.com

**CLIENT NAME:** MR COX & MRS COLLINGWOOD  
**PROJECT ADDRESS:** 29 BEECH WAY, BLACKMORE WAY  
WHEATHAMPSTEAD  
AL4 8LY  
**DESCRIPTION:** GENERAL ARRANGEMENT  
PROPOSED PLANS & ELEVATIONS  
**SCALE:** 1:100 @ A1

PLANNING

DWG NO: 21042.00.100

REV:A