Wastell &Porter

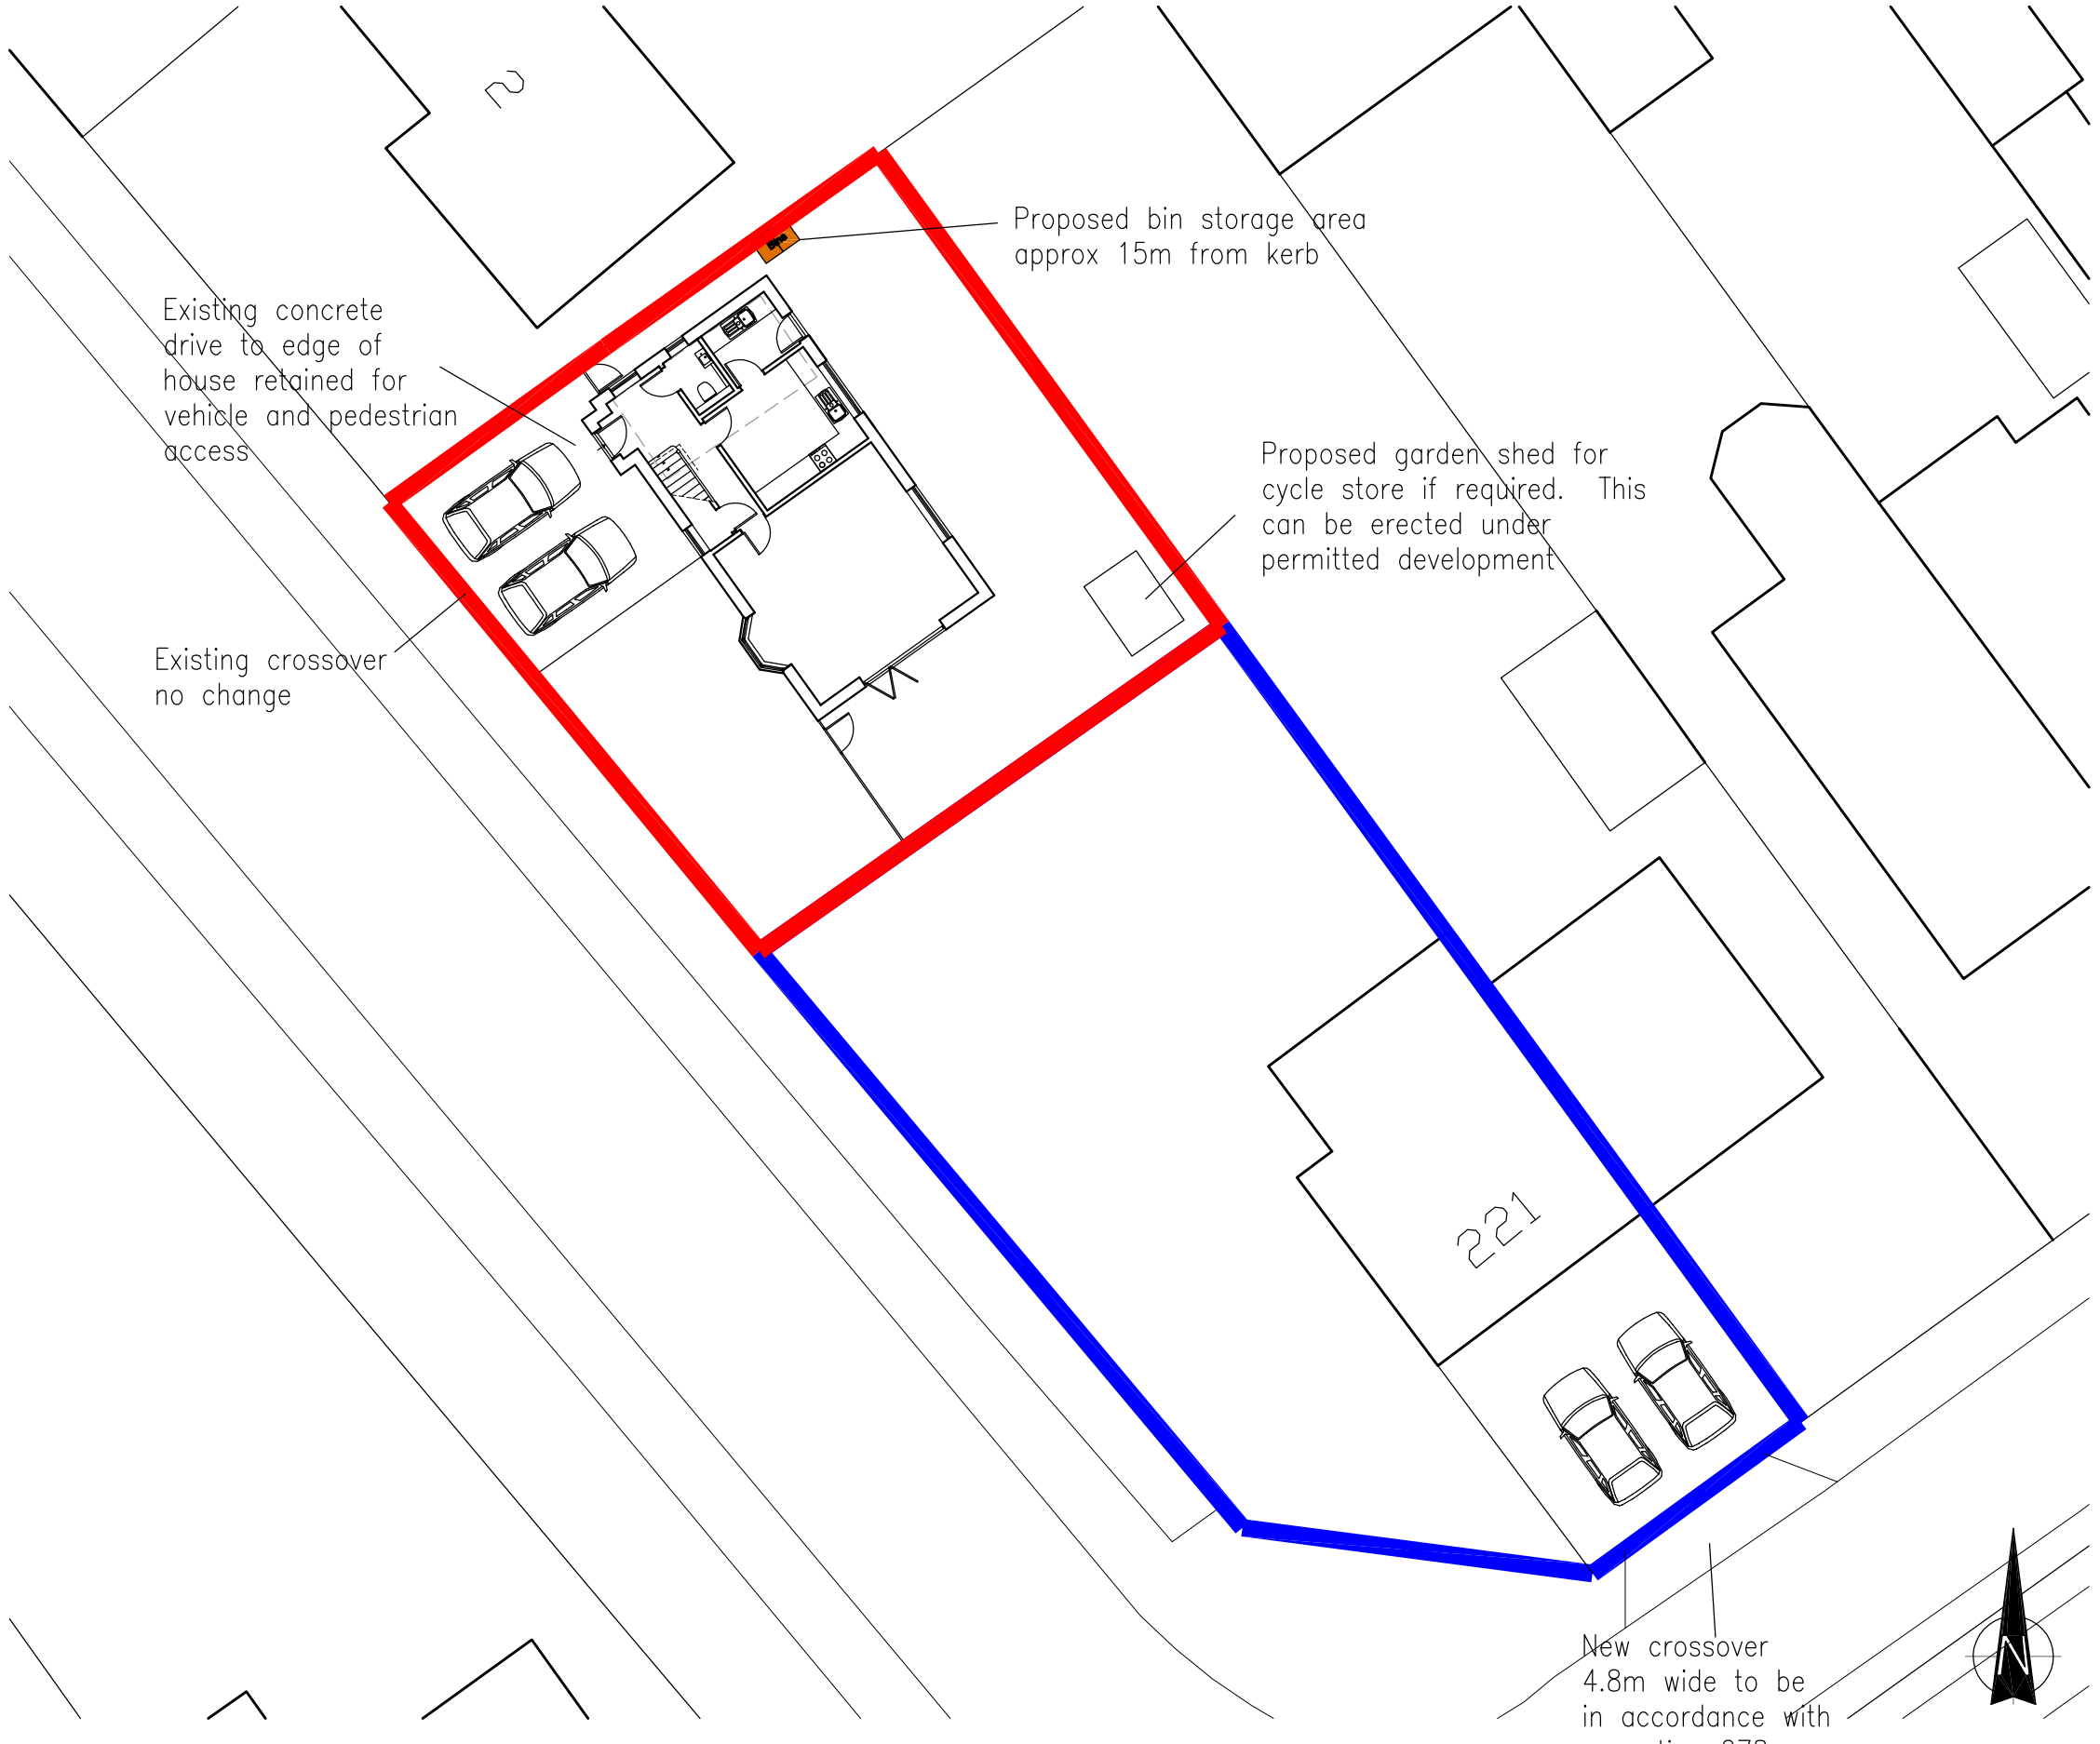

PROPOSED SITE PLAN 1/200

JOB No.	1974
DWRG No	PL01A
SCALE	1/200 @A3
DATE	DEC 2017
DRAWN	PH
CLIENT	MR D SHERGILL

221 CAMBRIDGE ROAD
HITCHIN
HERTS SG4 0JR

PROPOSED
SITE PLAN

Wastell & Porter Architects Limited
BANCROFT HOUSE
34 BANCROFT
HITCHIN
HERTFORDSHIRE
SG5 1LA
Email:contact@wastellporter.co.uk
Tel:01462 422440
Fax:01462 420403

• ALL DIMENSIONS TO BE VERIFIED ON SITE • THIS DRAWING AND DESIGN REMAINS THE COPYRIGHT OF THE ARCHITECT AND MAY NOT BE REPRODUCED WITHOUT PERMISSION •