


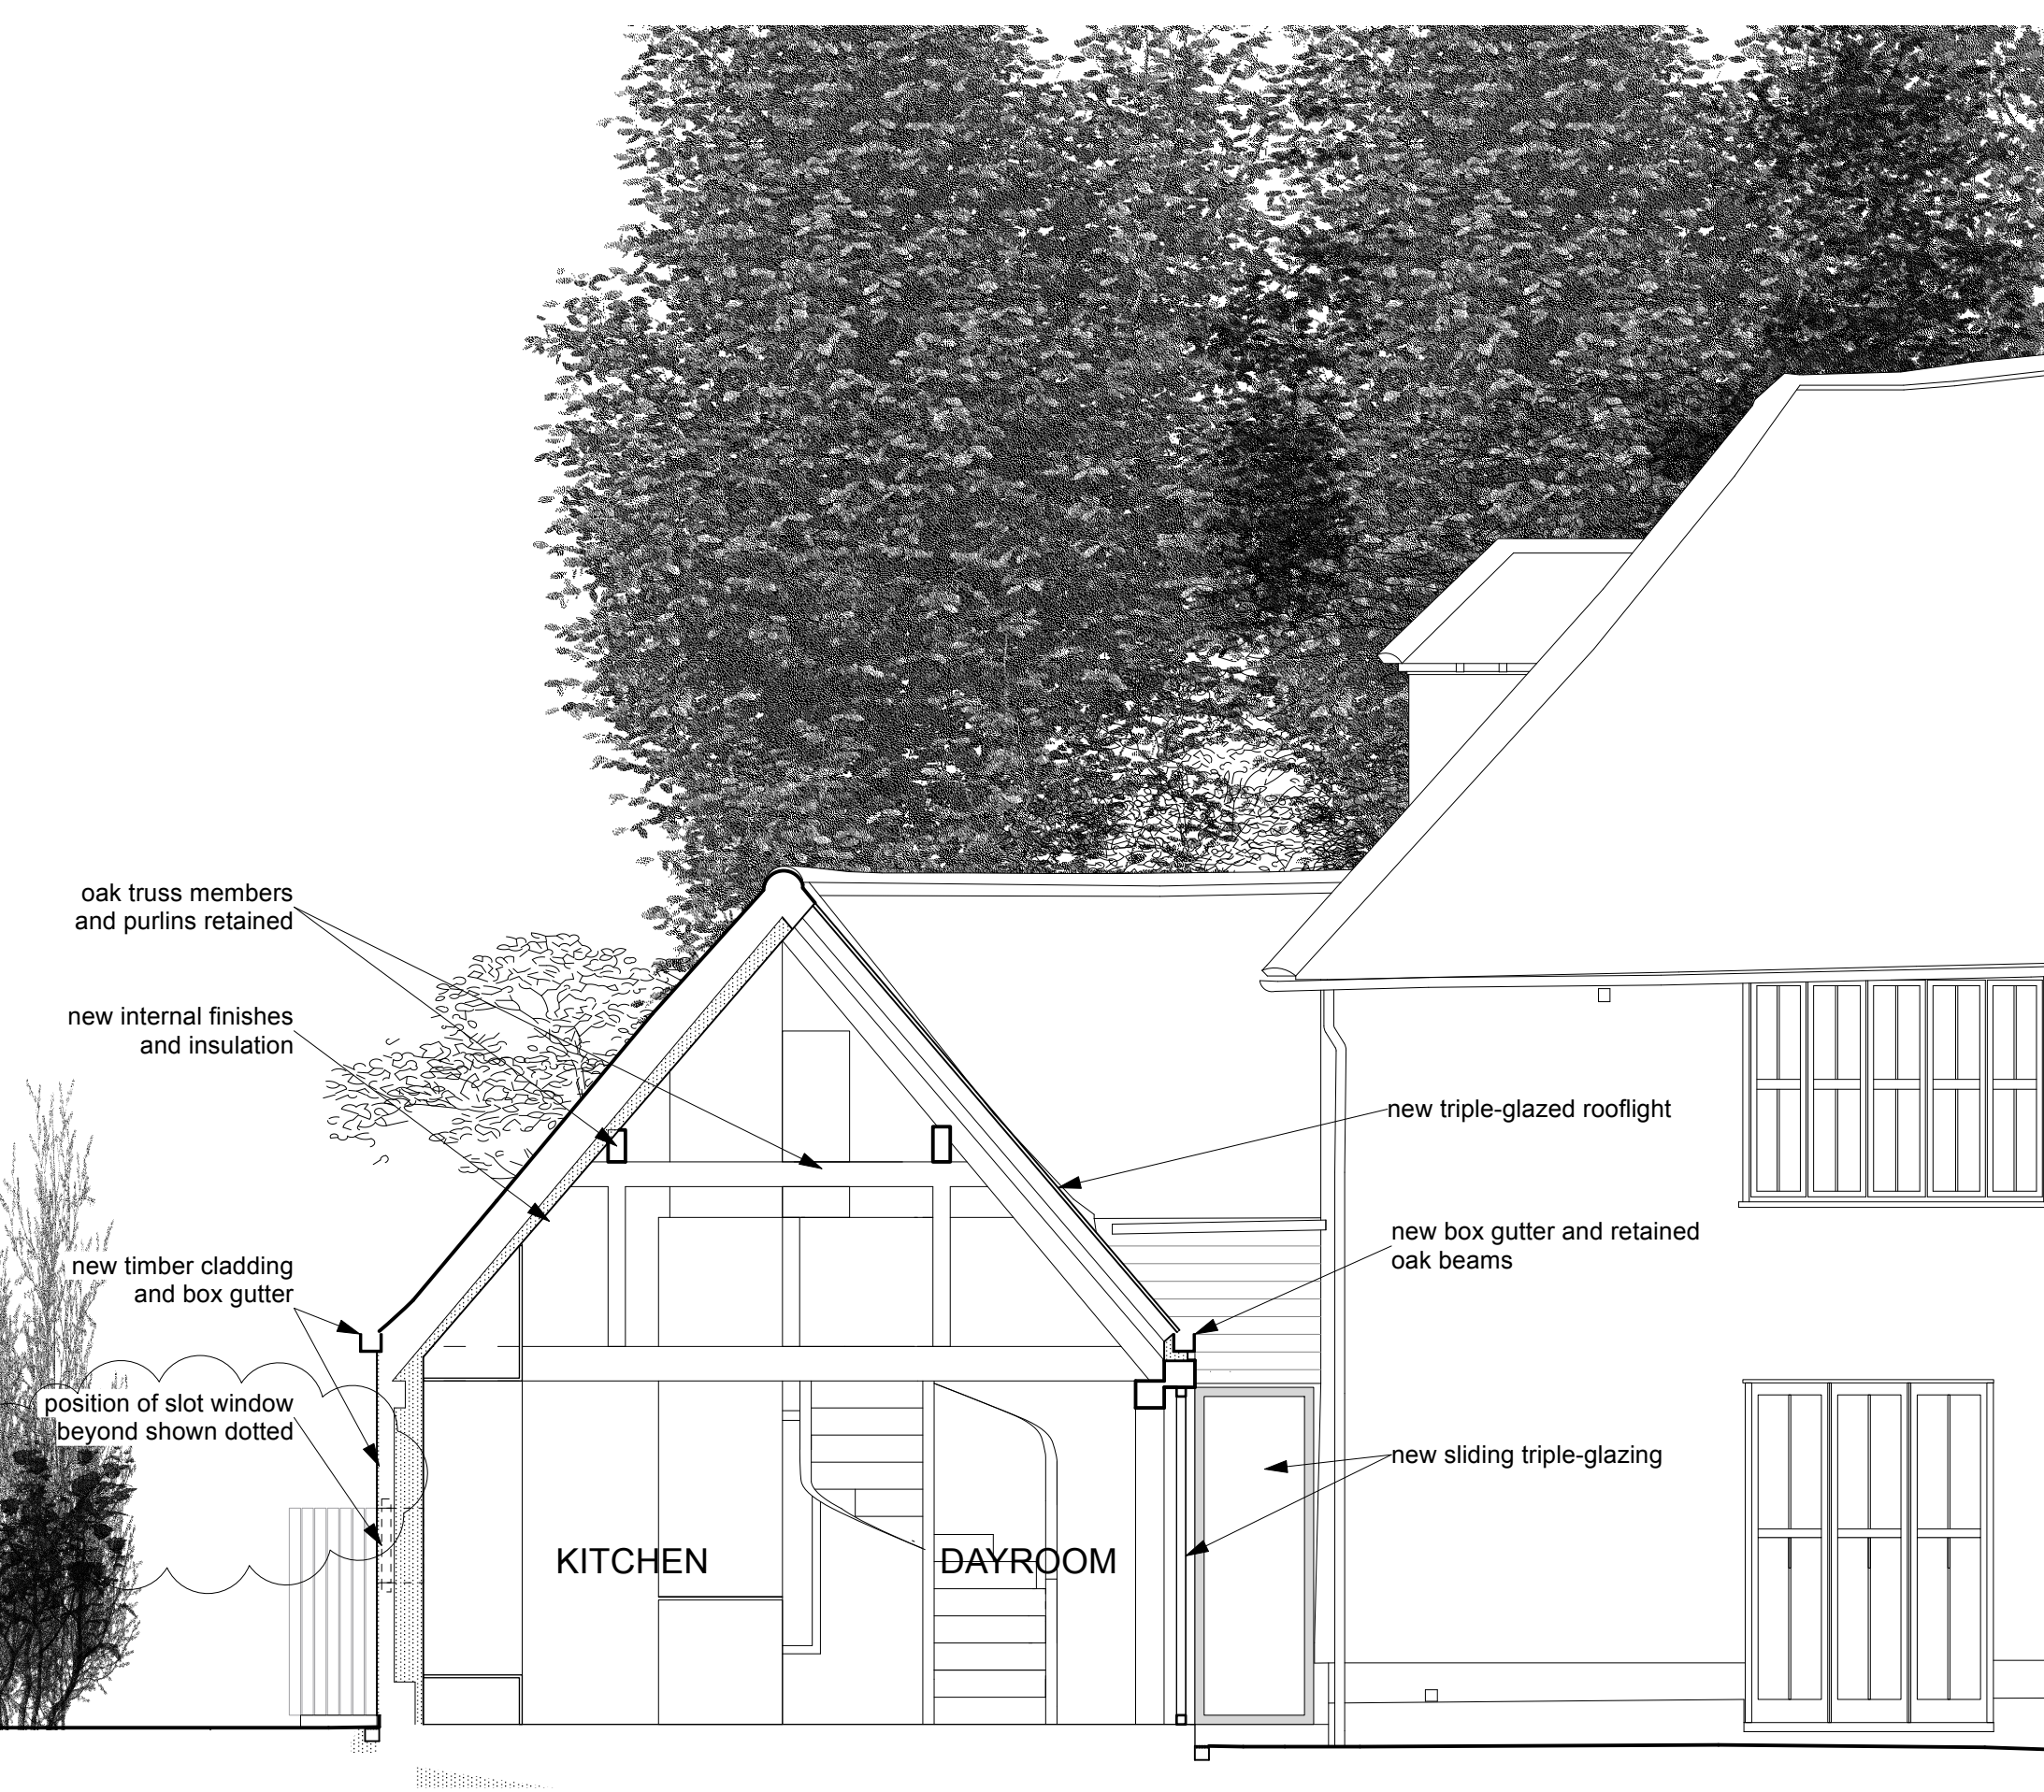

SECTION dd AS PROPOSED



EAST ELEVATION AS PROPOSED



SOUTH ELEVATION AS PROPOSED

INDICATES NEW CONSTRUCTION

Tillman Architects ©
E keith.tillman@me.com
84 Speedwell St London SE8 4AT

Title
Section dd and South and East elevations as proposed
Project
Refurbishment and Alterations to Old Manor Shaffenhoe End for Phil and Cess Noblet

580
02 09
A

scale
1:50
@ A1

oct
24

Do not scale this drawing. The contractor is responsible for checking all dimensions. Any discrepancies shall be reported to the Architect.

