

0 0.5 1m 1.5 2m 2.5 3 3.5m


Scale 1:50 @ A1.

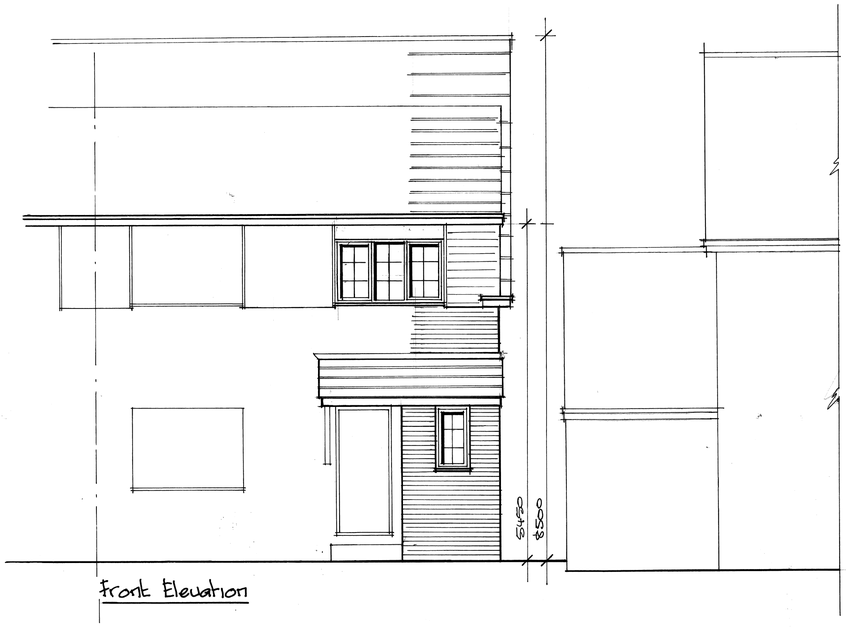


Front Elevation

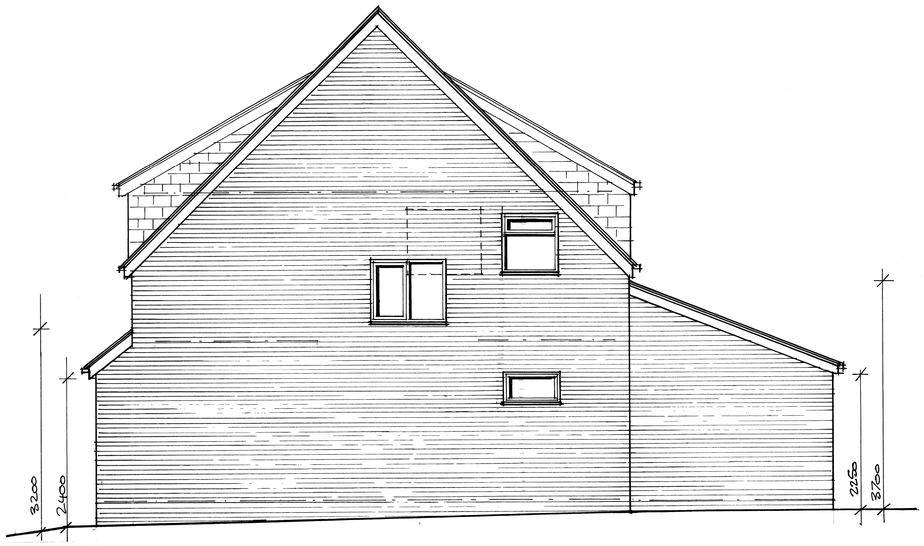

Side Elevation.

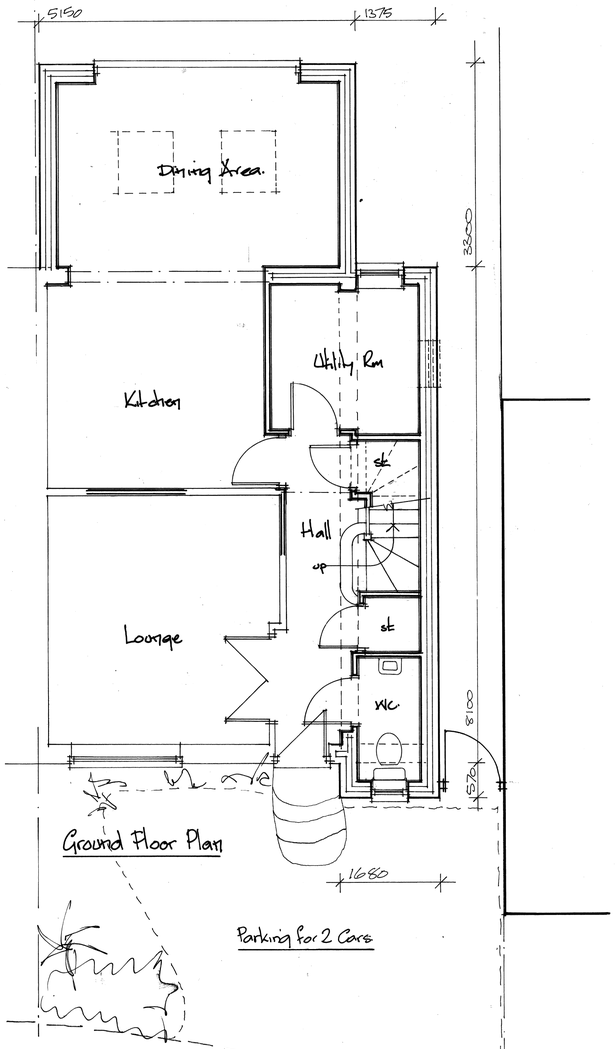


Ground Floor Plan

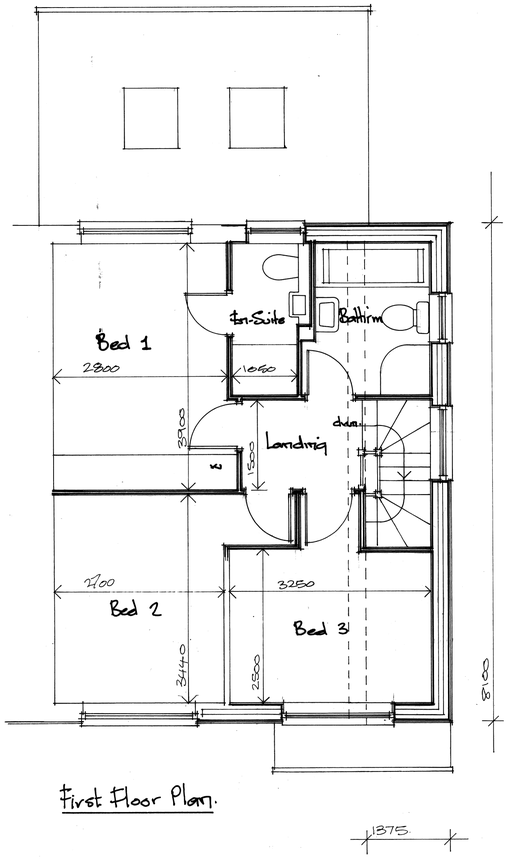


First Floor Plan.



Rear Elevation.

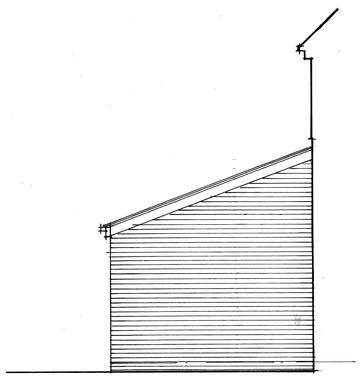

Side Elevation.

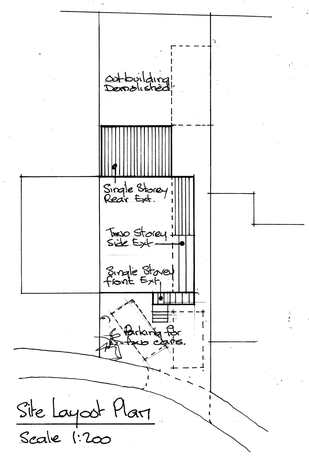

Site Layout Plan

Scale 1:200

REVISIONS

DDP Ltd 92 Crawley Green Road, Luton, LU2 0QU 01582 459763, 07977 179680

Project			
PROPOSED SIDE and REAR EXTENSIONS 15 BYRON CLOSE, HITCHIN, HERTFORDSHIRE			
Drawing Title	**Scale**	**Date**	**Drawing Ref:**
PLANS and ELEVATIONS AS PROPOSED	1:50@A1	DEC 2017	17/217/102