


NOTES

THIS DRAWING IS TO BE READ IN CONJUNCTION WITH THE RELEVANT ARCHITECT'S, ENGINEER'S AND SPECIALIST'S DRAWINGS AND SPECIFICATIONS.

- KEY:
- EXISTING STRUCTURE
 - EXISTING STRUCTURE TO BE DEMOLISHED
 - EXISTING FLOOR STRUCTURE TO BE ALTERED

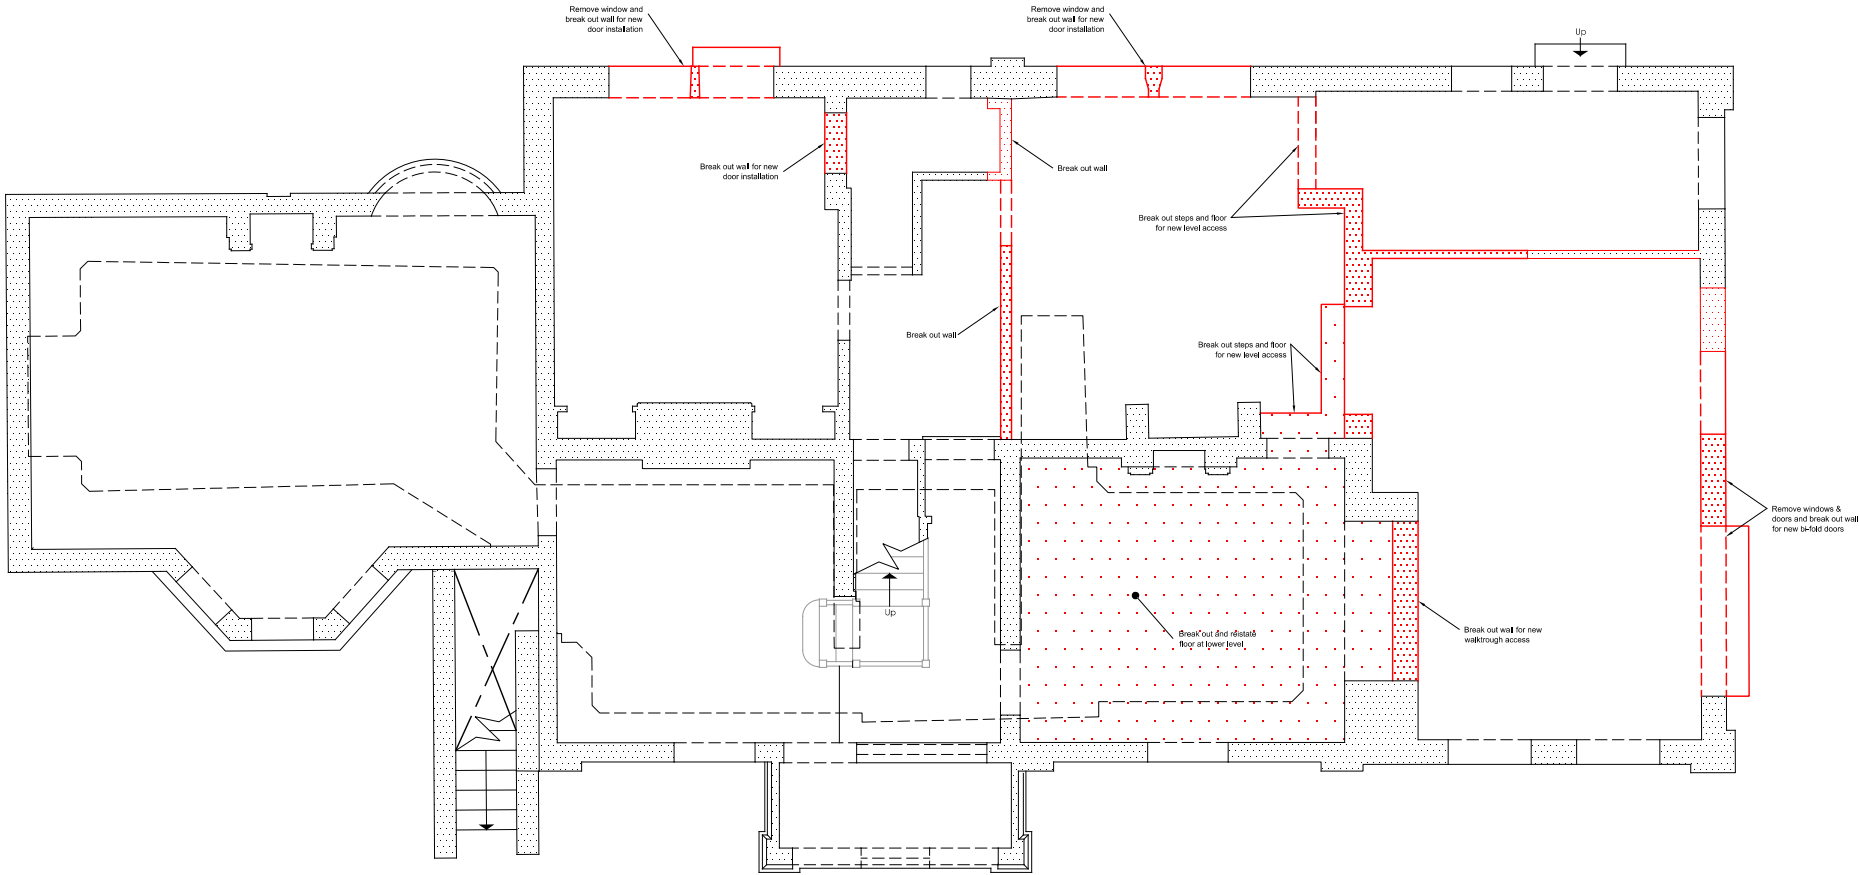

DEMOLITION GROUND FLOOR LEVEL

NOTE:
STRUCTURAL TEMPORARY WORKS TO FACILITATE
DEMOLITION AND PERMANENT STRUCTURAL
WORKS TO BE REVIEWED AND AGREED ONSITE
FOLLOWING STRIP OUT WORKS - NO DEMOLITION
WORKS TO COMMENCE UNTIL TEMPORARY WORKS
HAVE BEEN INSTALLED AND AGREED BY THE SE.

P2	19/08/25	OR	SCALE BAR ADDED, MINOR REVISIONS
P1	22/04/25	OR	FOR INFORMATION
REV	DATE	BY	DESCRIPTION

PROJECT
THE OLD VICARAGE
COPPERFIELDS, ROYSTON, SG8 5BH

DRAWING TITLE
STRUCTURAL DEMOLITION PLANS
GROUND FLOOR

SCALE (S)	DATE	DRAWN
1:100@A3	22/04/25	OR

DRAWING STATUS
INFORMATION

DRAWING NO	REVISION
1130-ELSM-DR-2000	P2