

SCALE BAR 1:100




NOTES

THIS DRAWING IS TO BE READ IN CONJUNCTION WITH THE RELEVANT ARCHITECT'S, ENGINEER'S AND SPECIALIST'S DRAWINGS AND SPECIFICATIONS.

KEY:

- EXISTING STRUCTURE
- STRUCTURE UNDER
- OUTLINE OF EXISTING STRUCTURE OVER
- PRESUMED EXISTING TIMBER JOIST SPAN
- PRESUMED EXISTING STEEL BEAM
- NEW 440x100x150 MASS CONCRETE PADSTONE
- NEW STEEL BEAM
- NEW LINTEL
- NEW TIMBER ELEMENTS
- NEW TIMBER JOIST FLOOR

PROPOSED GROUND FLOOR LEVEL

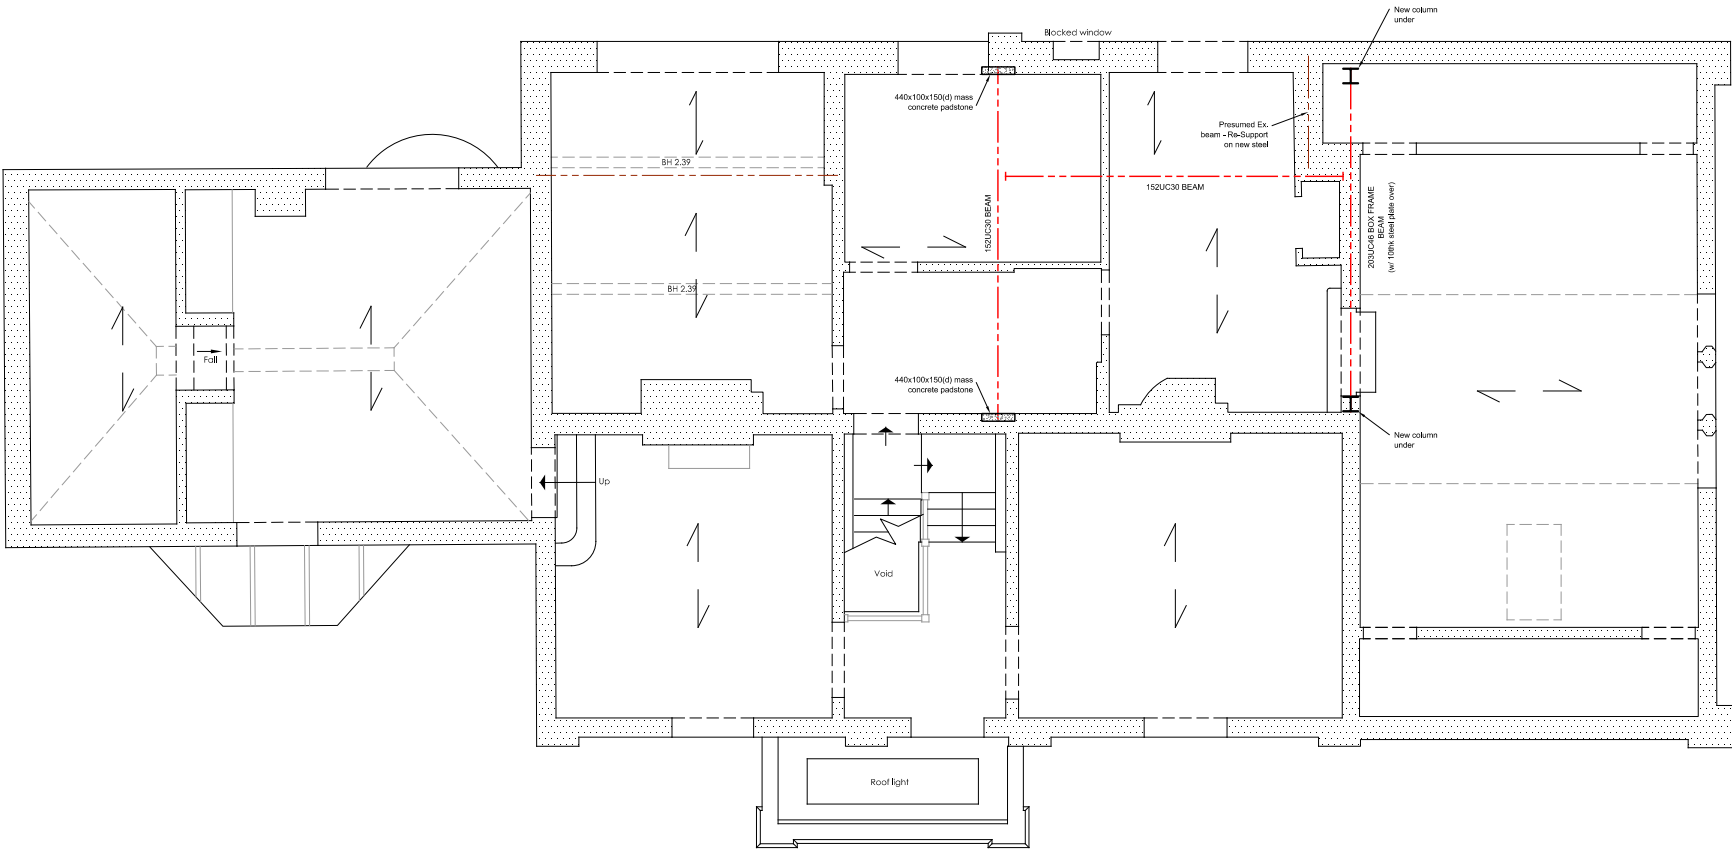

PROPOSED FIRST FLOOR LEVEL

P2	19/08/25	OR	SCALE BAR ADDED, MINOR REVISIONS
P1	22/04/25	OR	FOR INFORMATION
REV	DATE	BY	DESCRIPTION

PROJECT
THE OLD VICARAGE
COPPERFIELDS, ROYSTON, SG8 5BH

DRAWING TITLE
PROPOSED STRUCTURAL GA PLANS
GROUND & FIRST FLOOR

SCALE (S) DATE DRAWN
1:100@A3 22/04/25 OR

DRAWING STATUS
INFORMATION

DRAWING NO	REVISION
1130-ELSM-DR-3000	P2