




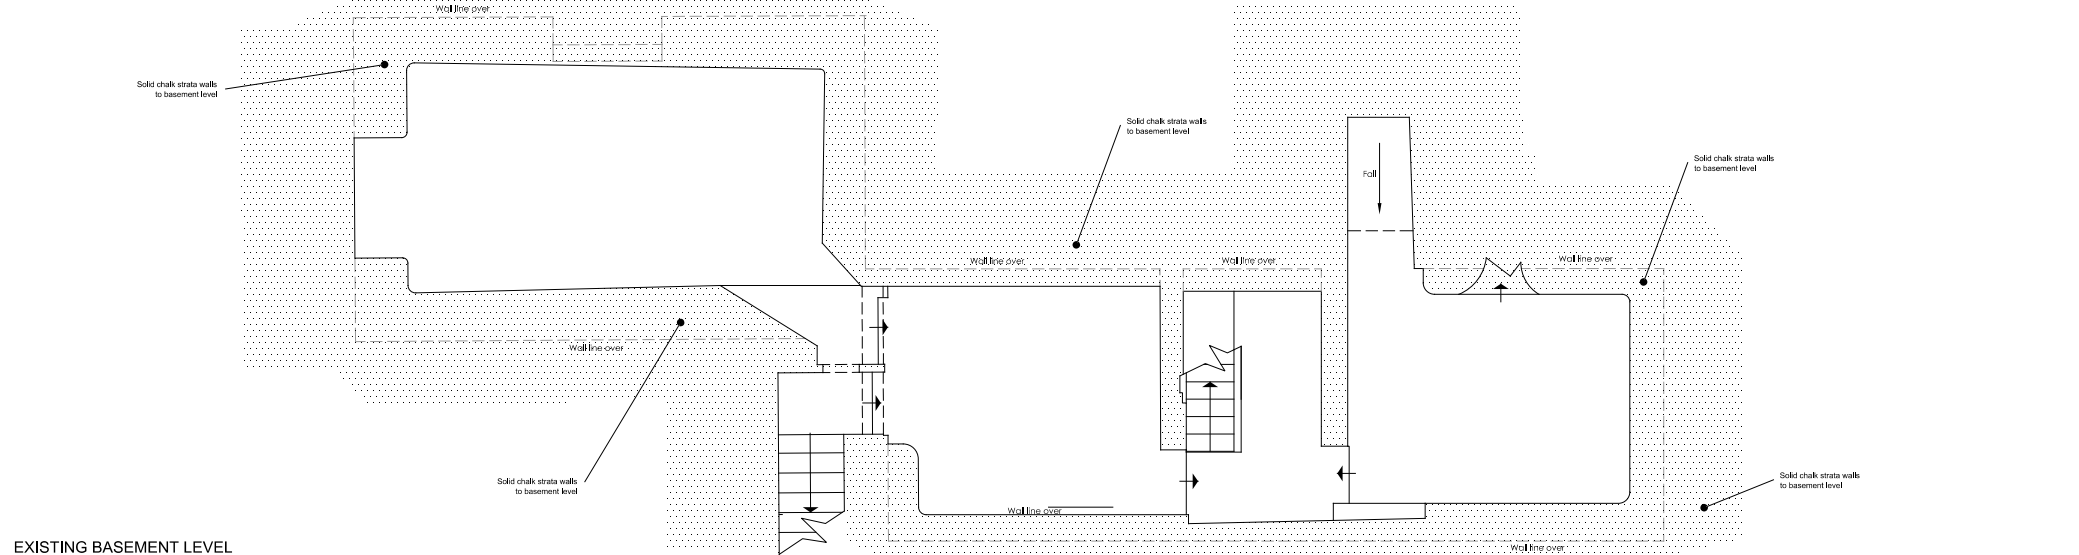

EXISTING BASEMENT LEVEL

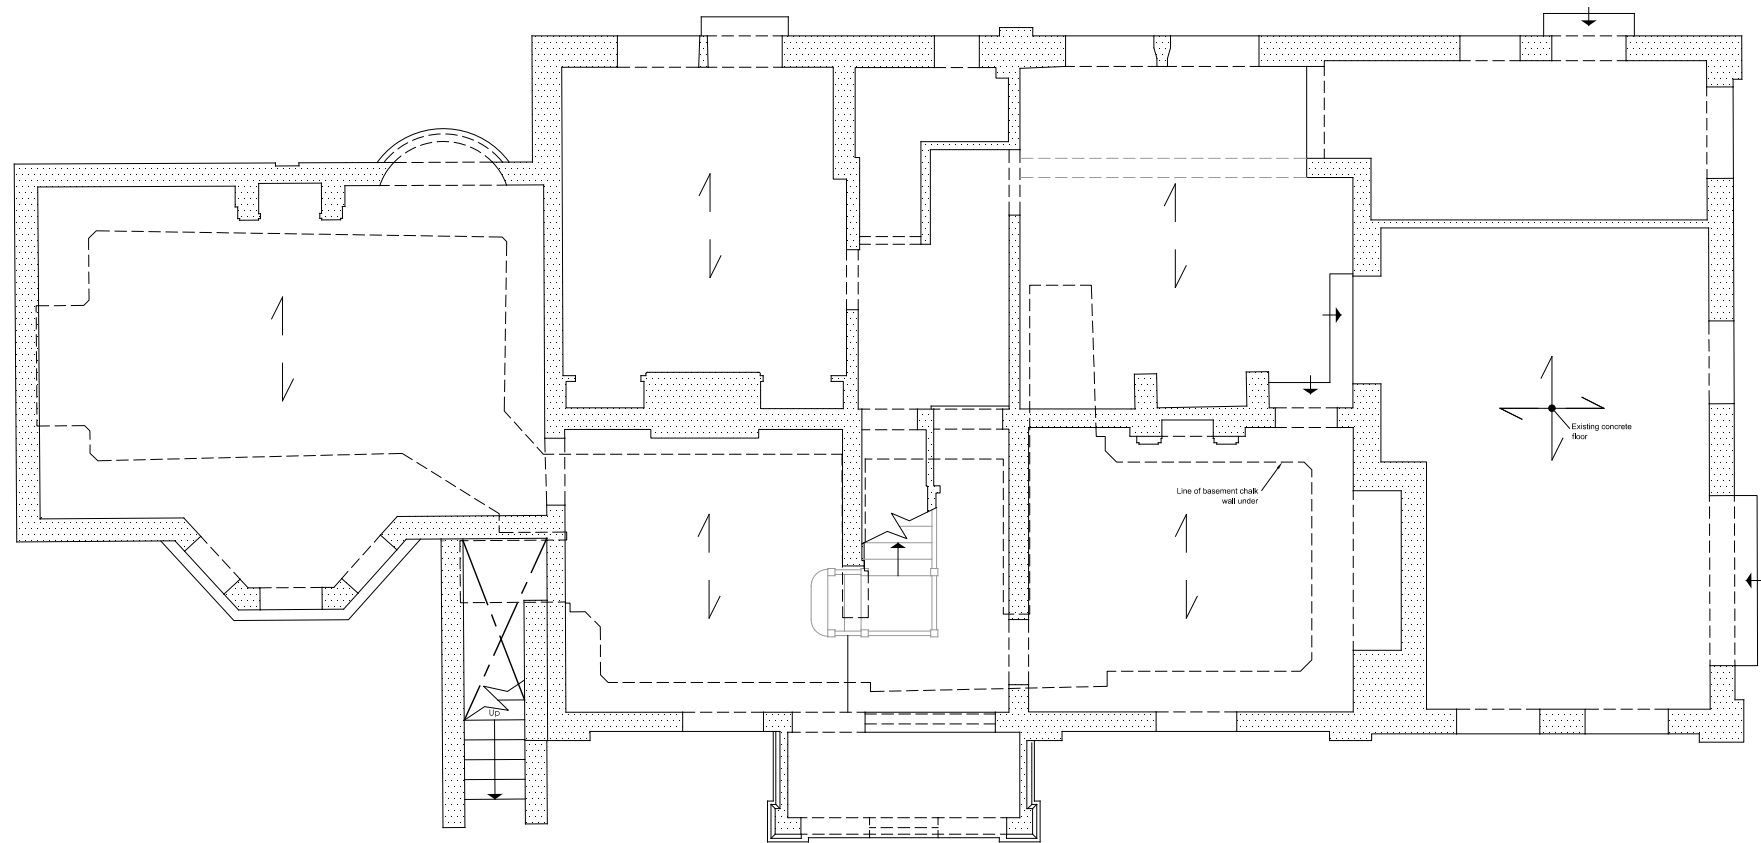


EXISTING GROUND FLOOR LEVEL

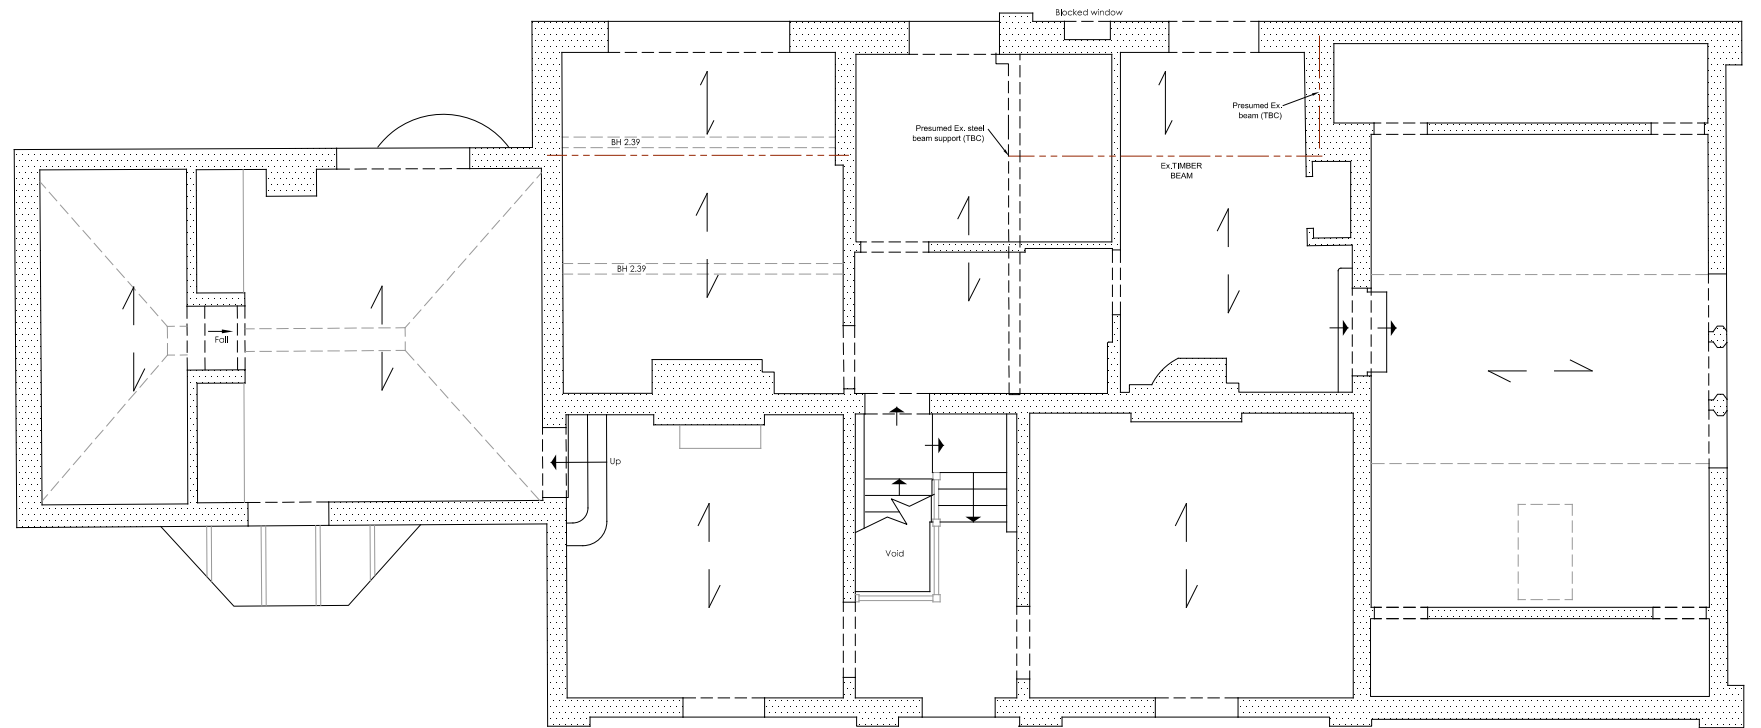

EXISTING FIRST FLOOR LEVEL

SCALE BAR 1:100

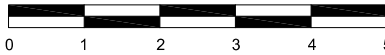

NOTES

THIS DRAWING IS TO BE READ IN CONJUNCTION WITH THE RELEVANT ARCHITECT'S, ENGINEER'S AND SPECIALIST'S DRAWINGS AND SPECIFICATIONS.

KEY:

- EXISTING STRUCTURE
- EXISTING STRUCTURE UNDER
- OUTLINE OF EXISTING STRUCTURE OVER
- PRESUMED EXISTING TIMBER JOIST SPAN
- PRESUMED EXISTING STEEL BEAM

REV	DATE	BY	DESCRIPTION
P2	19/08/25	OR	SCALE BAR ADDED, MINOR REVISIONS
P1	22/04/25	OR	FOR INFORMATION

PROJECT
THE OLD VICARAGE
COPPERFIELDS, ROYSTON, SG8 5BH

DRAWING TITLE
EXISTING STRUCTURAL GA PLANS
BASEMENT, GROUND & FIRST FLOORS

SCALE (S) 1:100 DATE 22/04/25 DRAWN OR

DRAWING STATUS
INFORMATION

DRAWING NO	REVISION
1130-ELSM-DR-1000	P2