APPENDIX 1

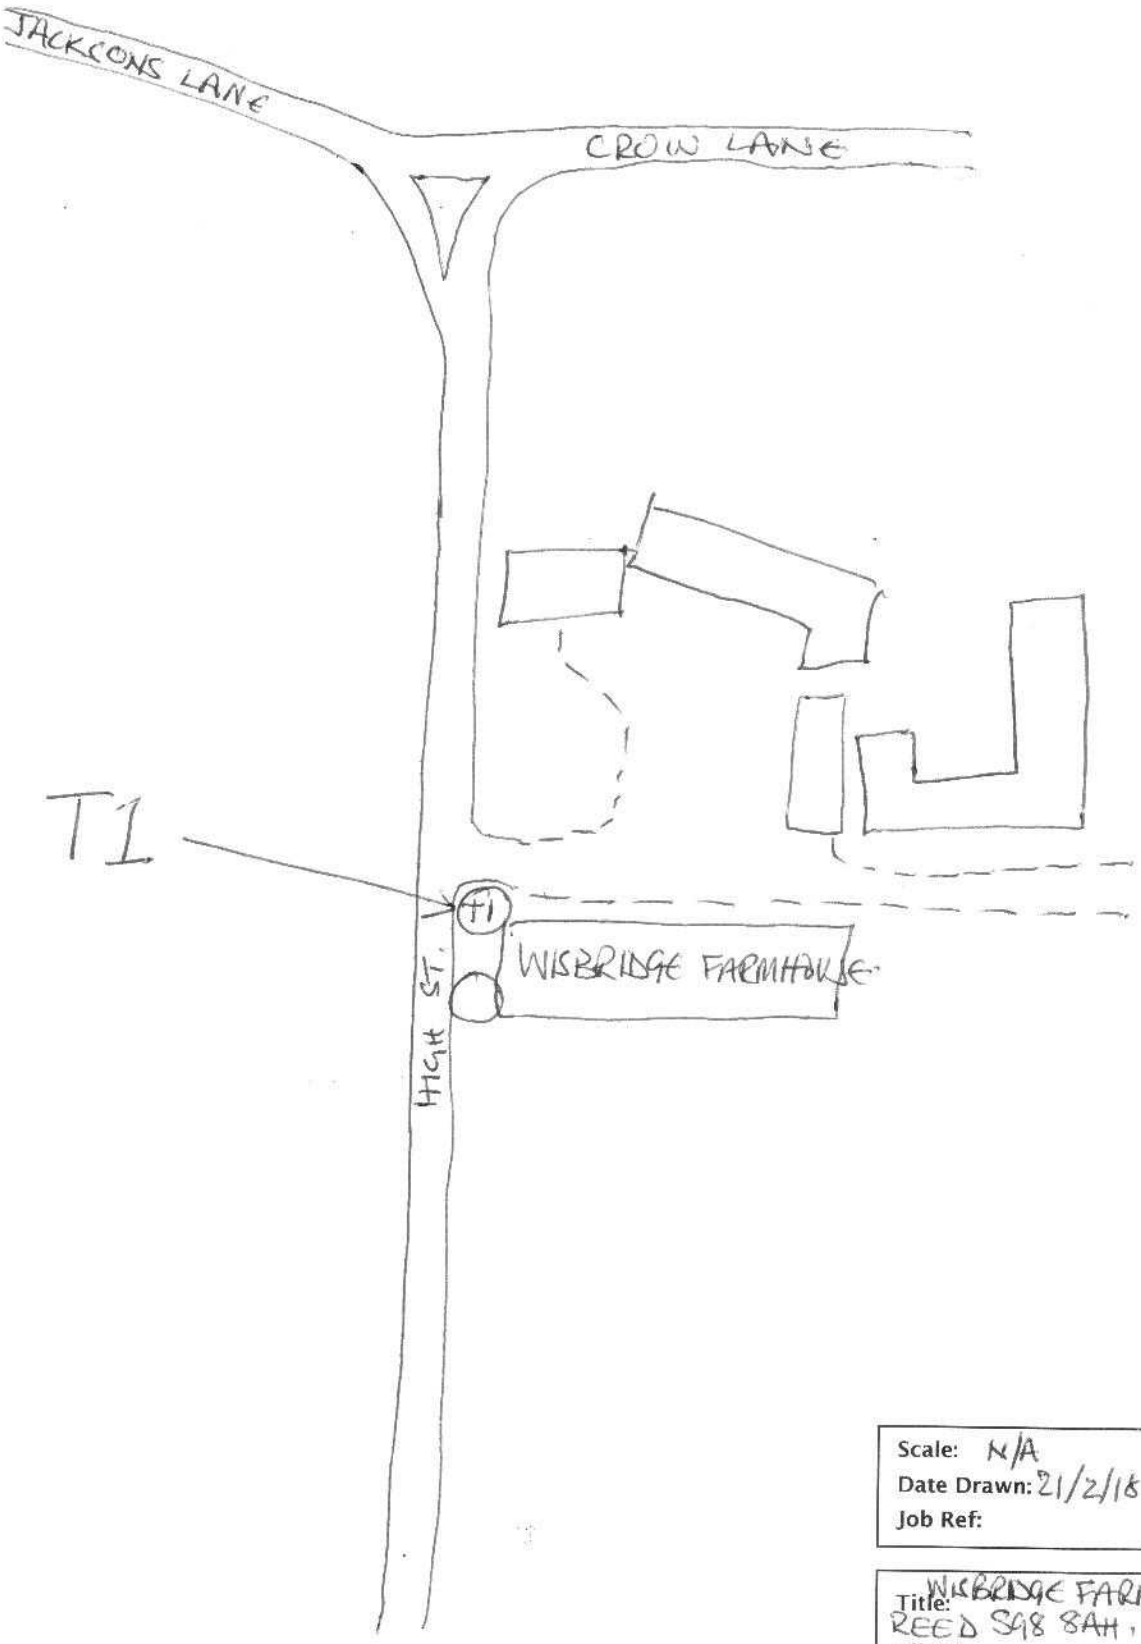

Scale: N/A
Date Drawn: 21/2/18
Job Ref:

Title: WISBRIDGE FARM
REED SG8 8AH.
Client:
TOM DUICE.

TREETOPS
3 Lower Pond Street
Wenden Lofts
Saffron Walden
Essex CB11 4UP
Tel. 01799 543128