




Existing Ground
Floor Plan 1:100

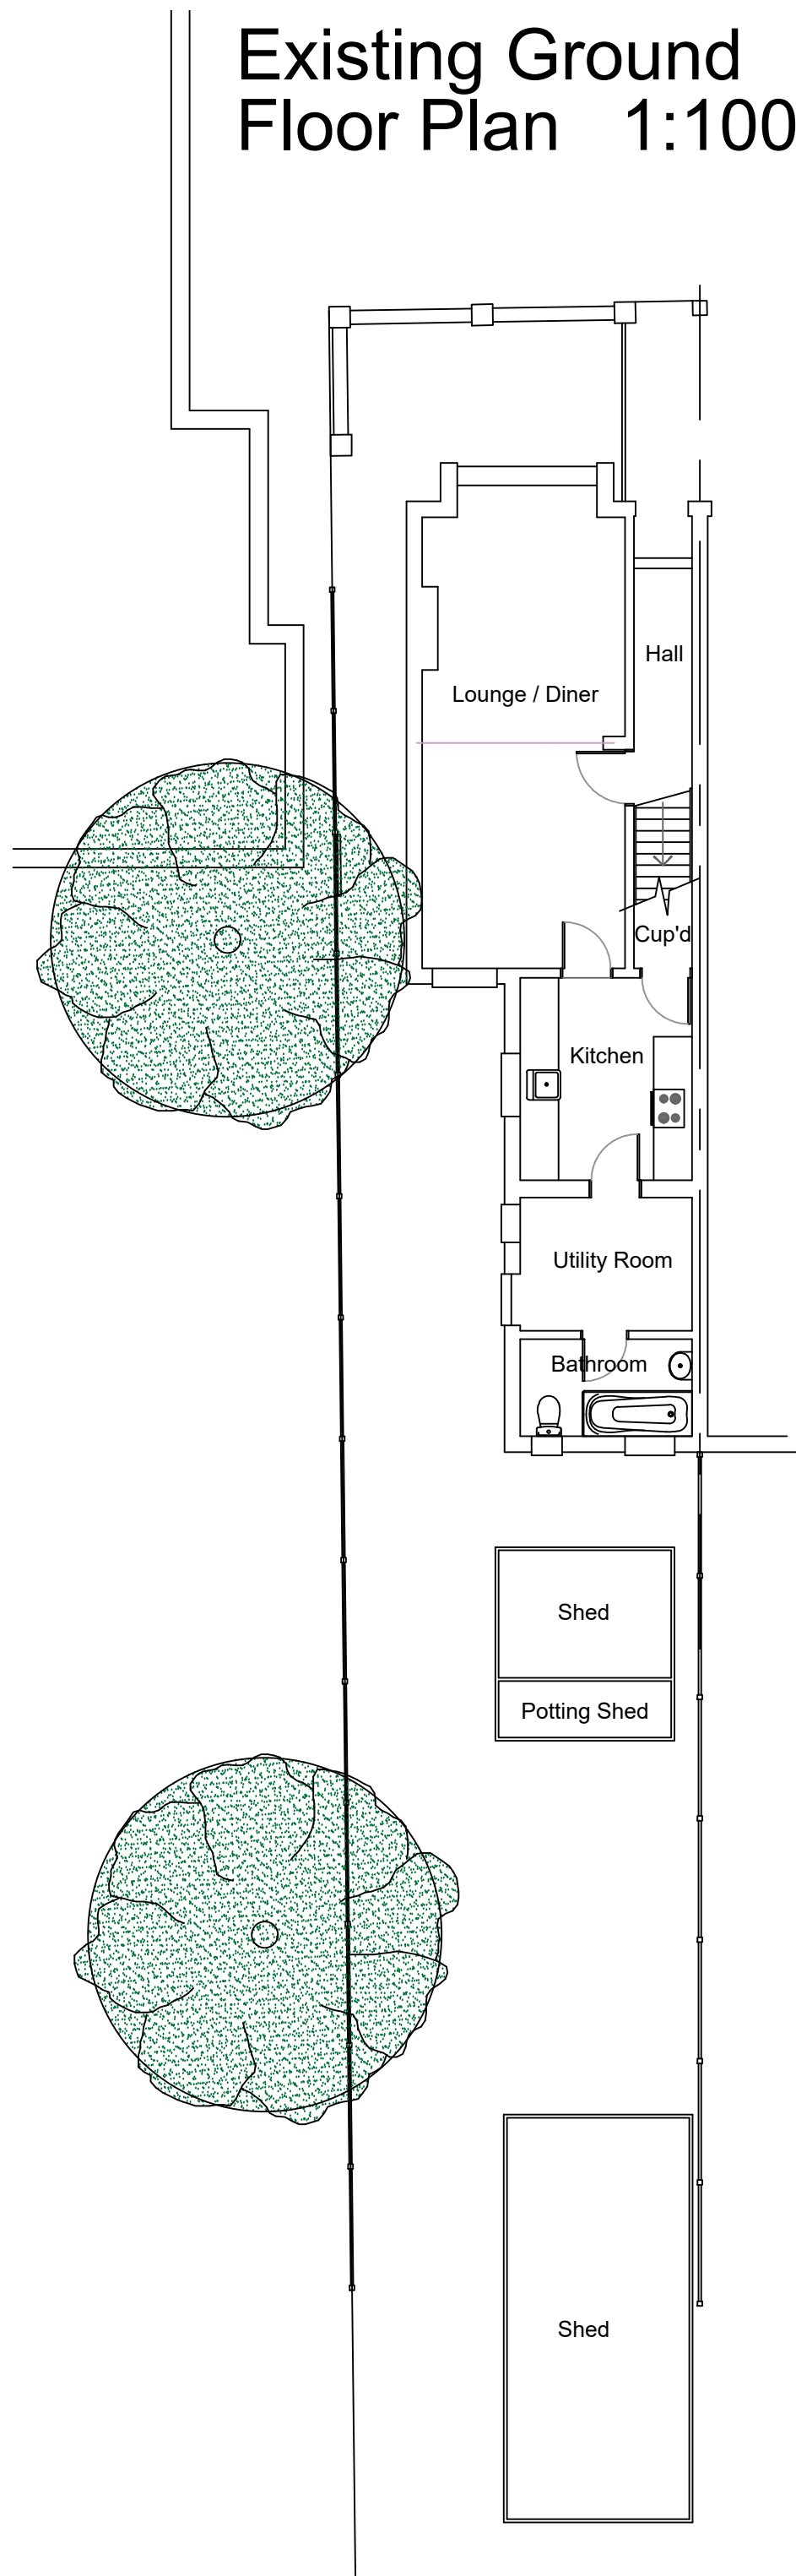

Existing First
Floor Plan 1:100

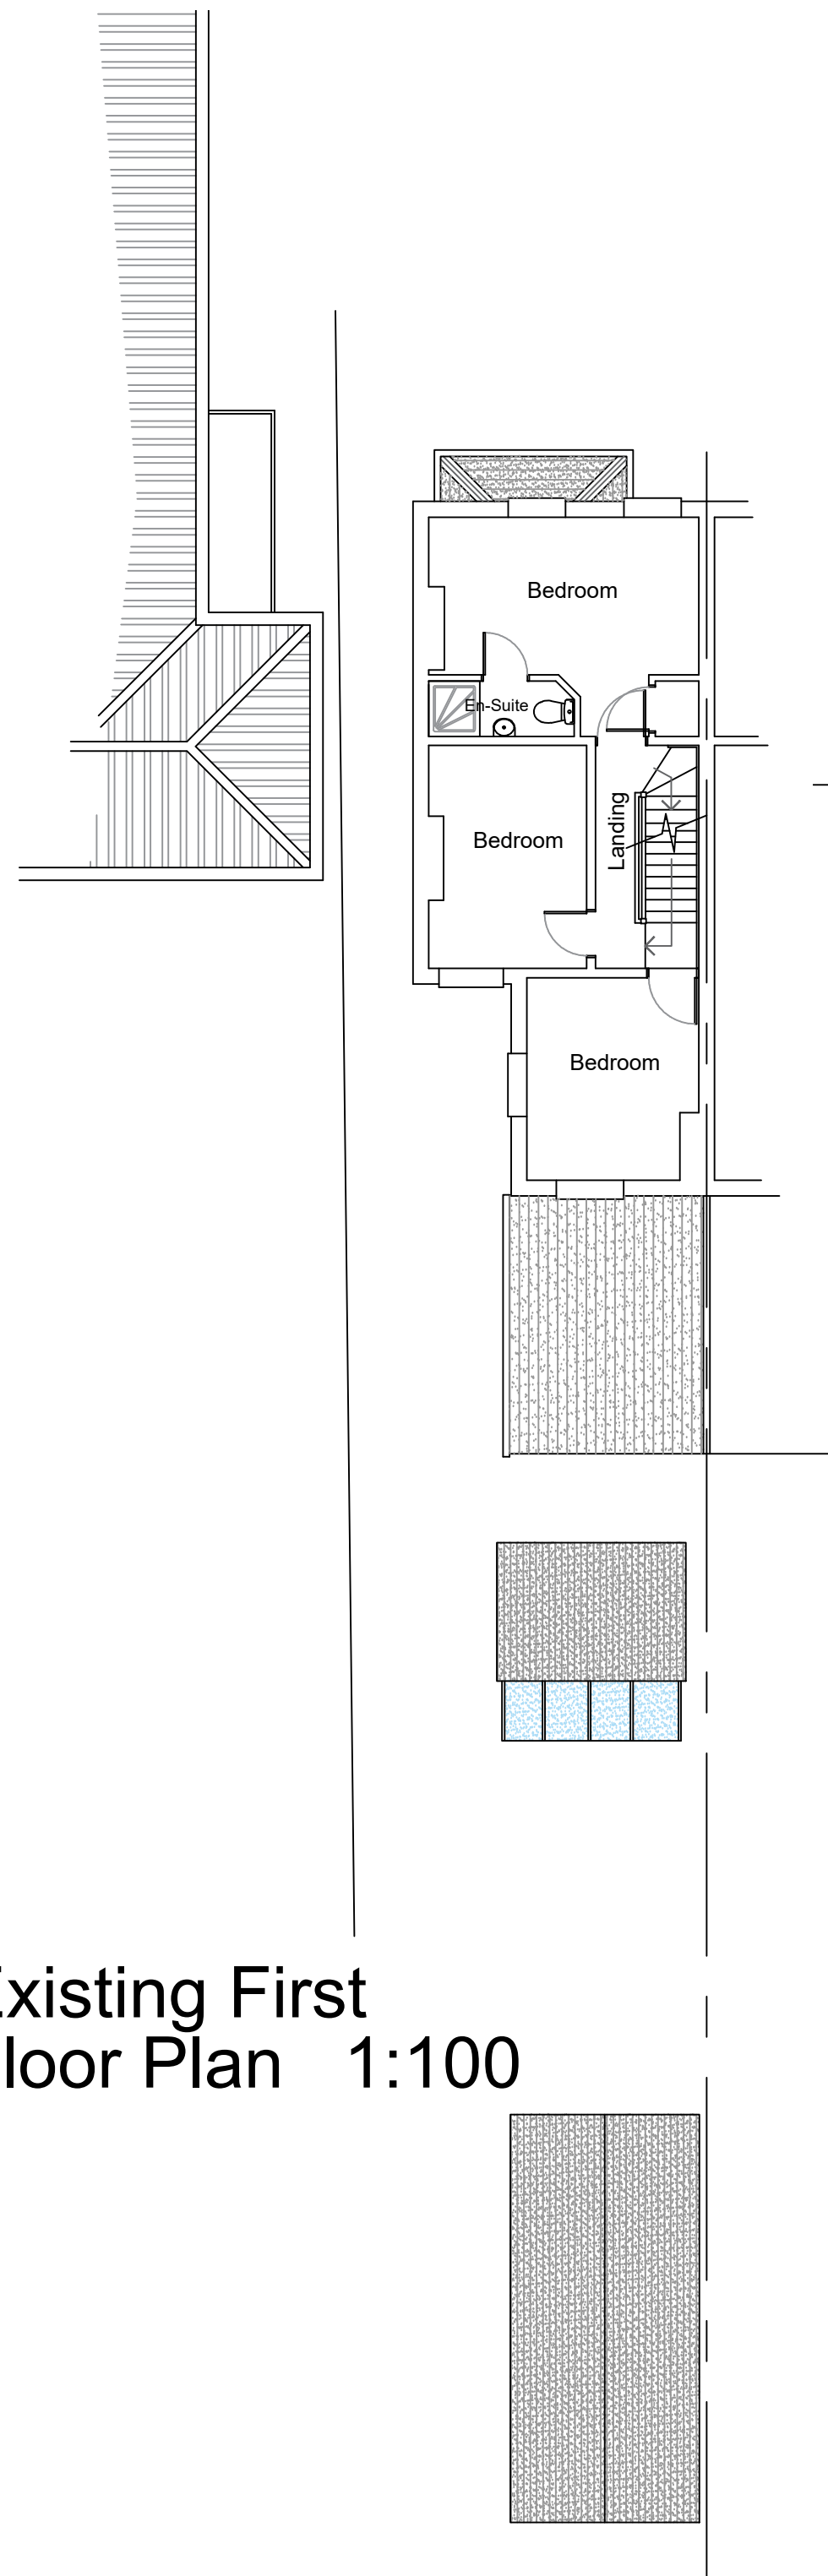

Existing Elevations 1:100

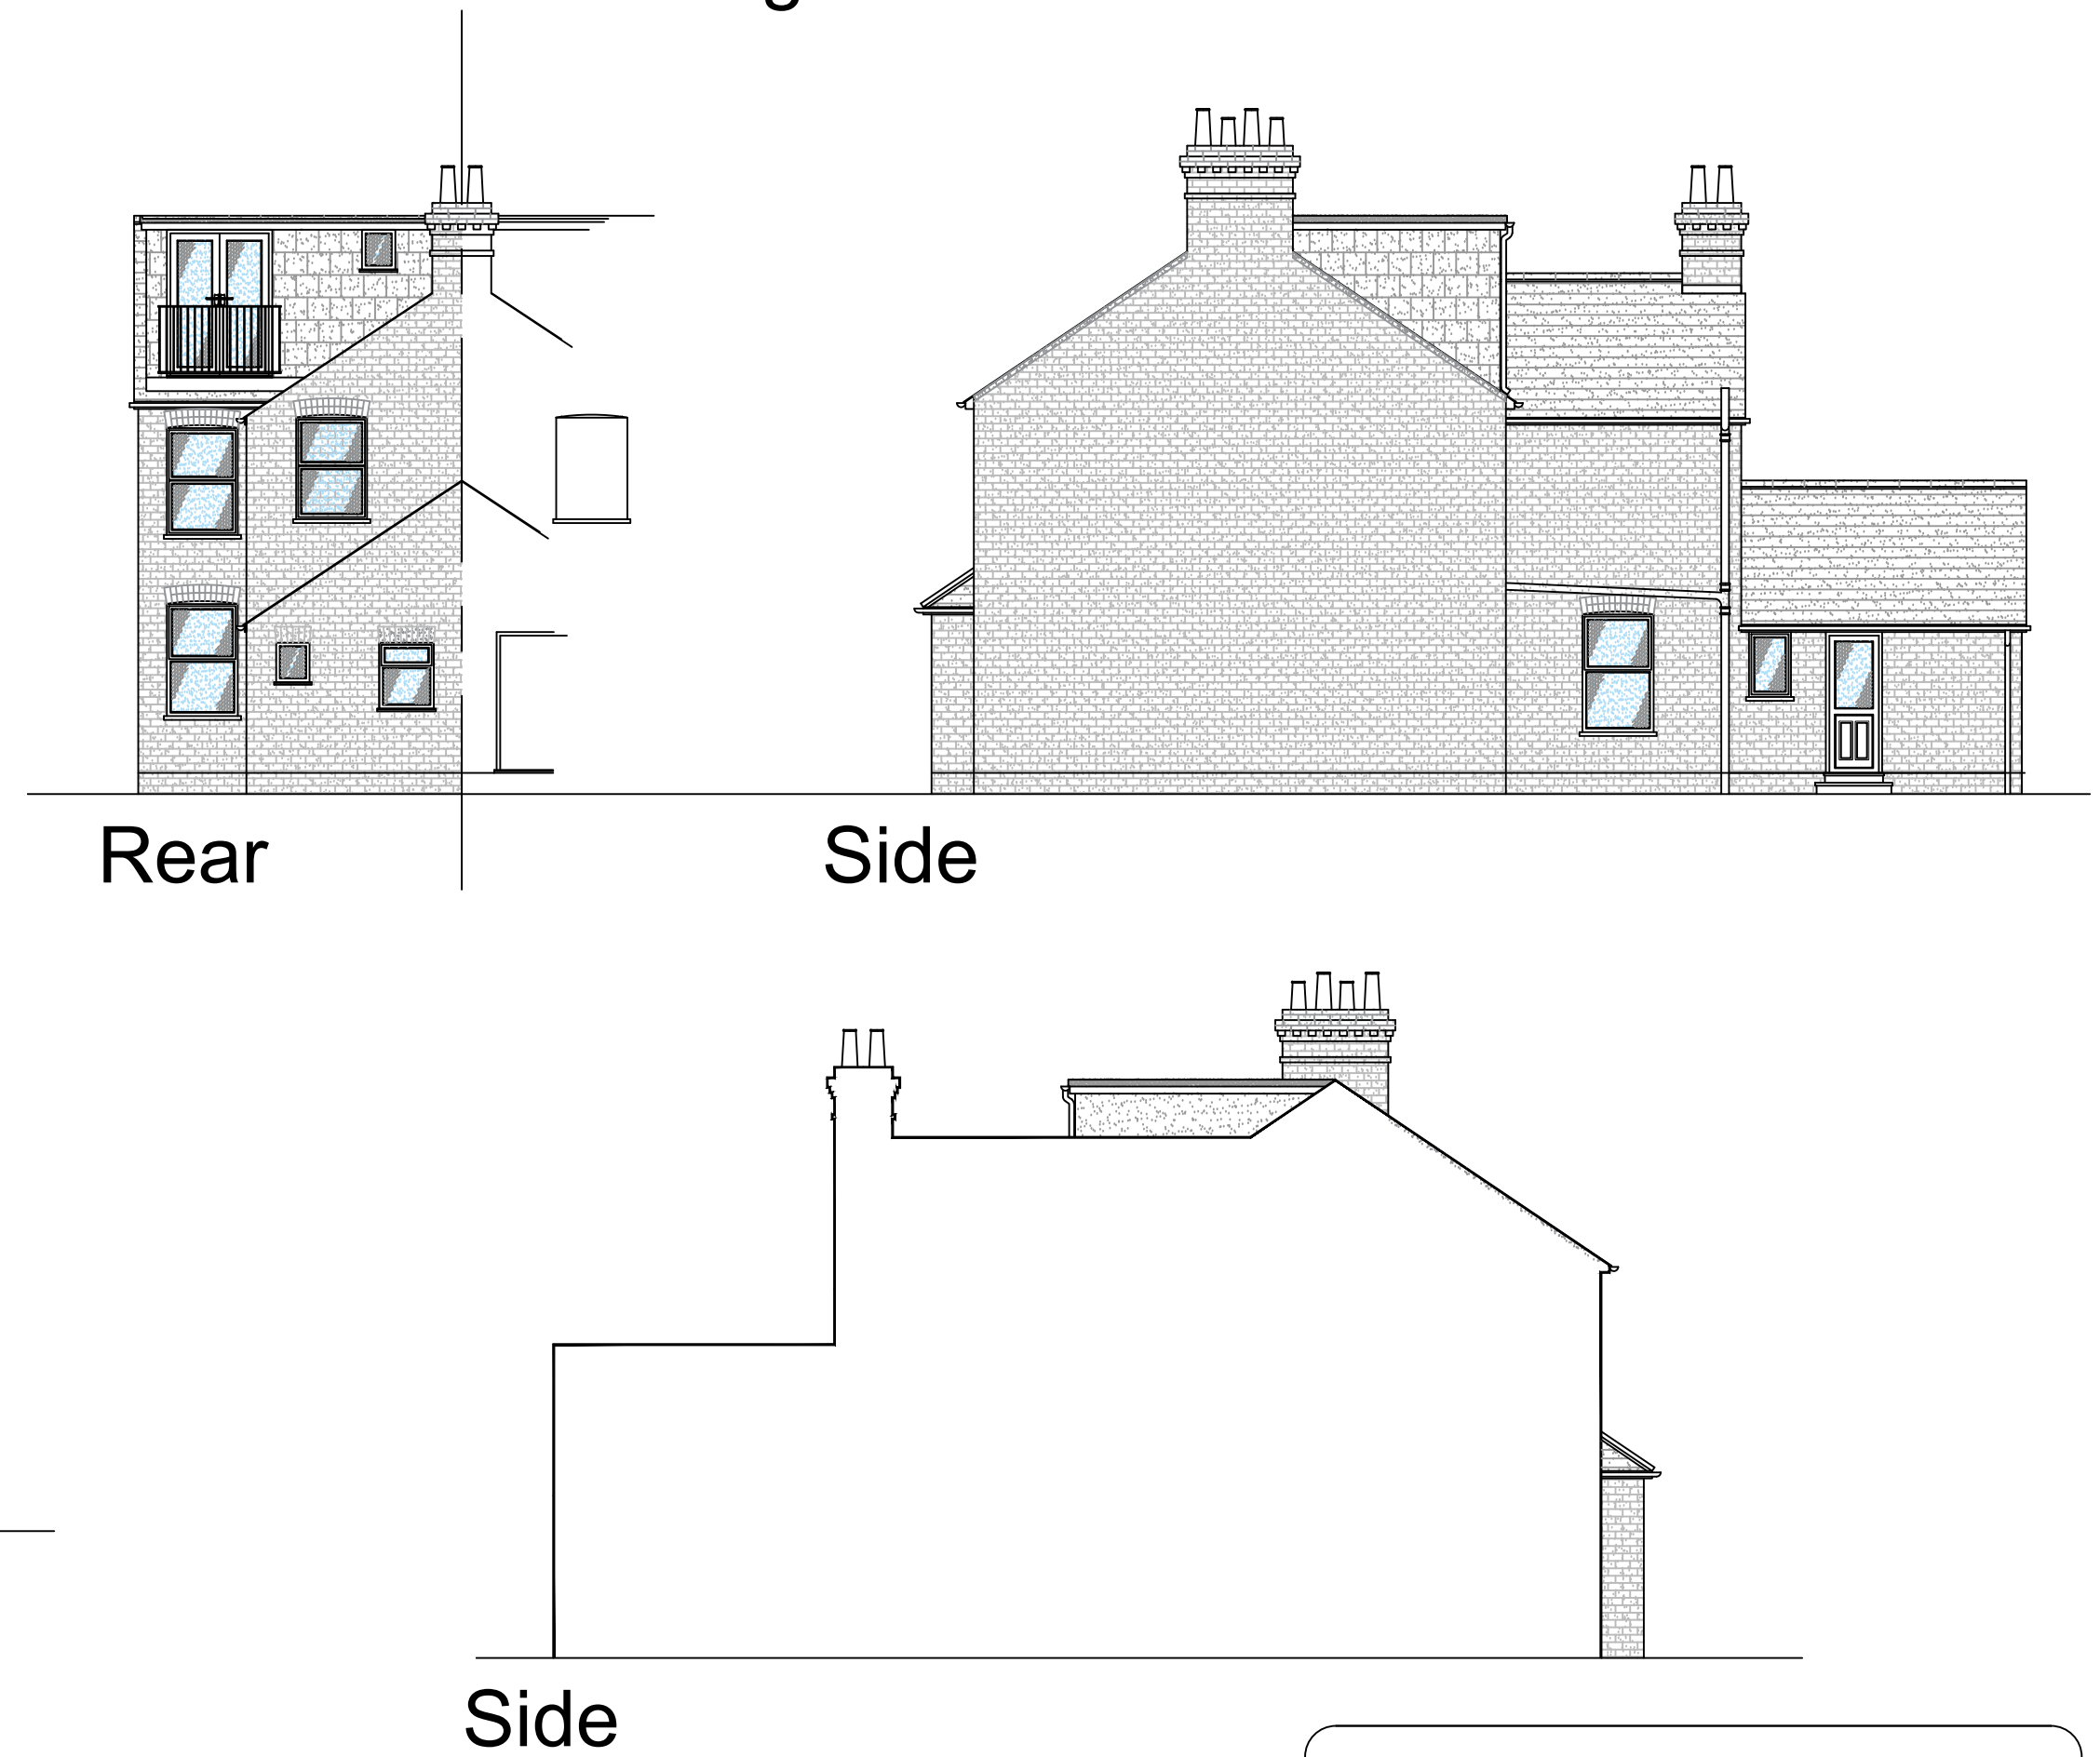

Architech Limited

Architectural and Building Consultants
Tel. 01462 634293 / 07768 123899

Project

21 Alexandra Road, Hitchin,
Hertfordshire

Title

Proposed Two Storey Rear
Extension

Date

March 2025

Scale

1:50 1:100

Status

Planning

2025 / 10 / 02

A1

1:100 Scale Bar

