

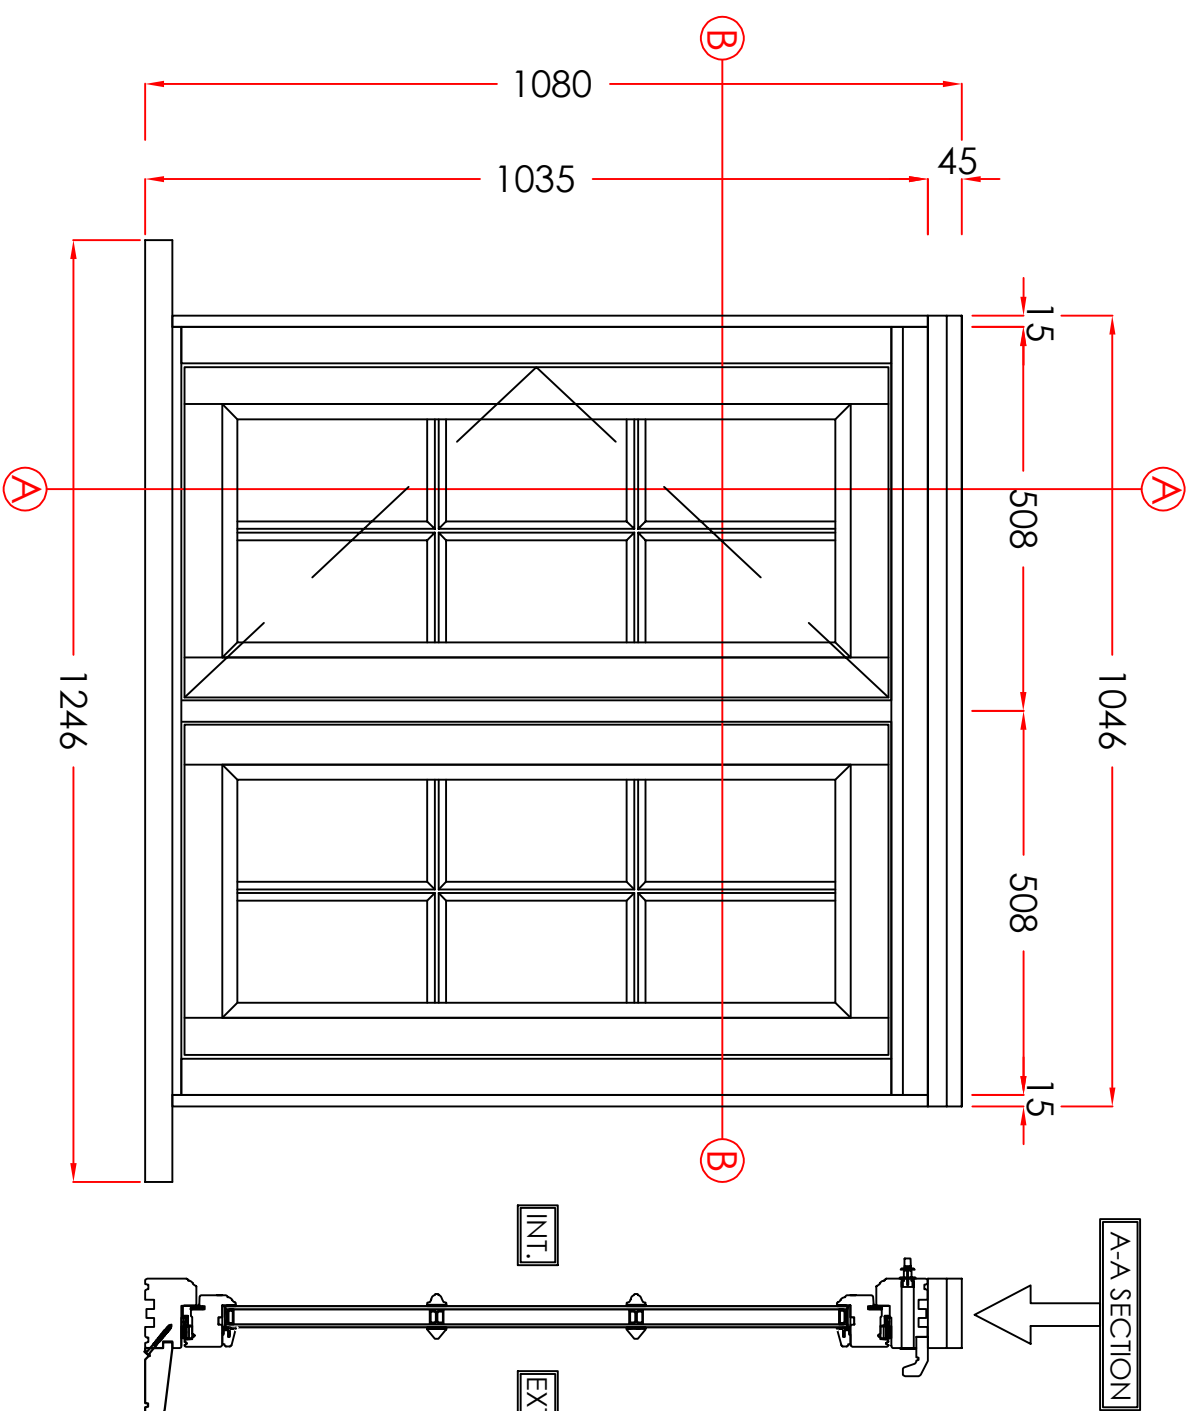


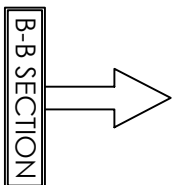

UNIQUE REFERENCE NUMBER 8

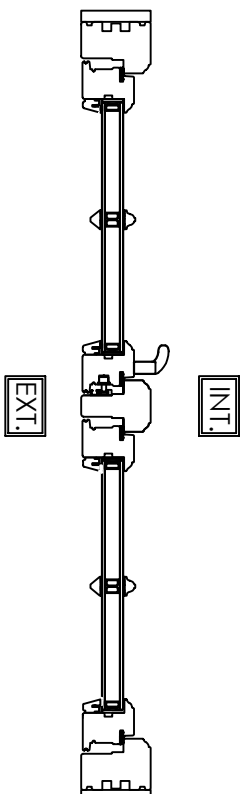

B-B SECTION

9. BATHROOM

MATERIAL - TIMBER
INTERNAL & EXTERNAL COLOUR - WHITE
GLAZING - 28MM SEALED UNITS

VIEWED EXTERNALLY

THESE DRAWINGS ARE THE PROPERTY OF ANGLIAN HOME IMPROVEMENTS
AND MUST NOT BE USED, DISTRIBUTED, LOANED OR COPIED WITHOUT THE
EXPRESS PERMISSION OF ANGLIAN HOME IMPROVEMENTS.

Scale Bar
1:10 (mm)
0 100 200 300 400 500 600 700 800 900 1000 1100 1200 1300 1400 1500

Scale - 1:10

(Produced on A3 Paper)

Sheet 6 of 6

Drawer's Initials.
SF

CONTRACT No.: 30460574

date: 17/07/2025

PROPOSED: WINDOW REPLACEMENT
AT: (INSTALLATION ADDRESS)

190 PARK LANE
OLD KNEBWORTH
KNEBWORTH
HERTFORDSHIRE, SG3 6PS

Anglian
Home Improvements
Heritage
TIMBER COLLECTION