



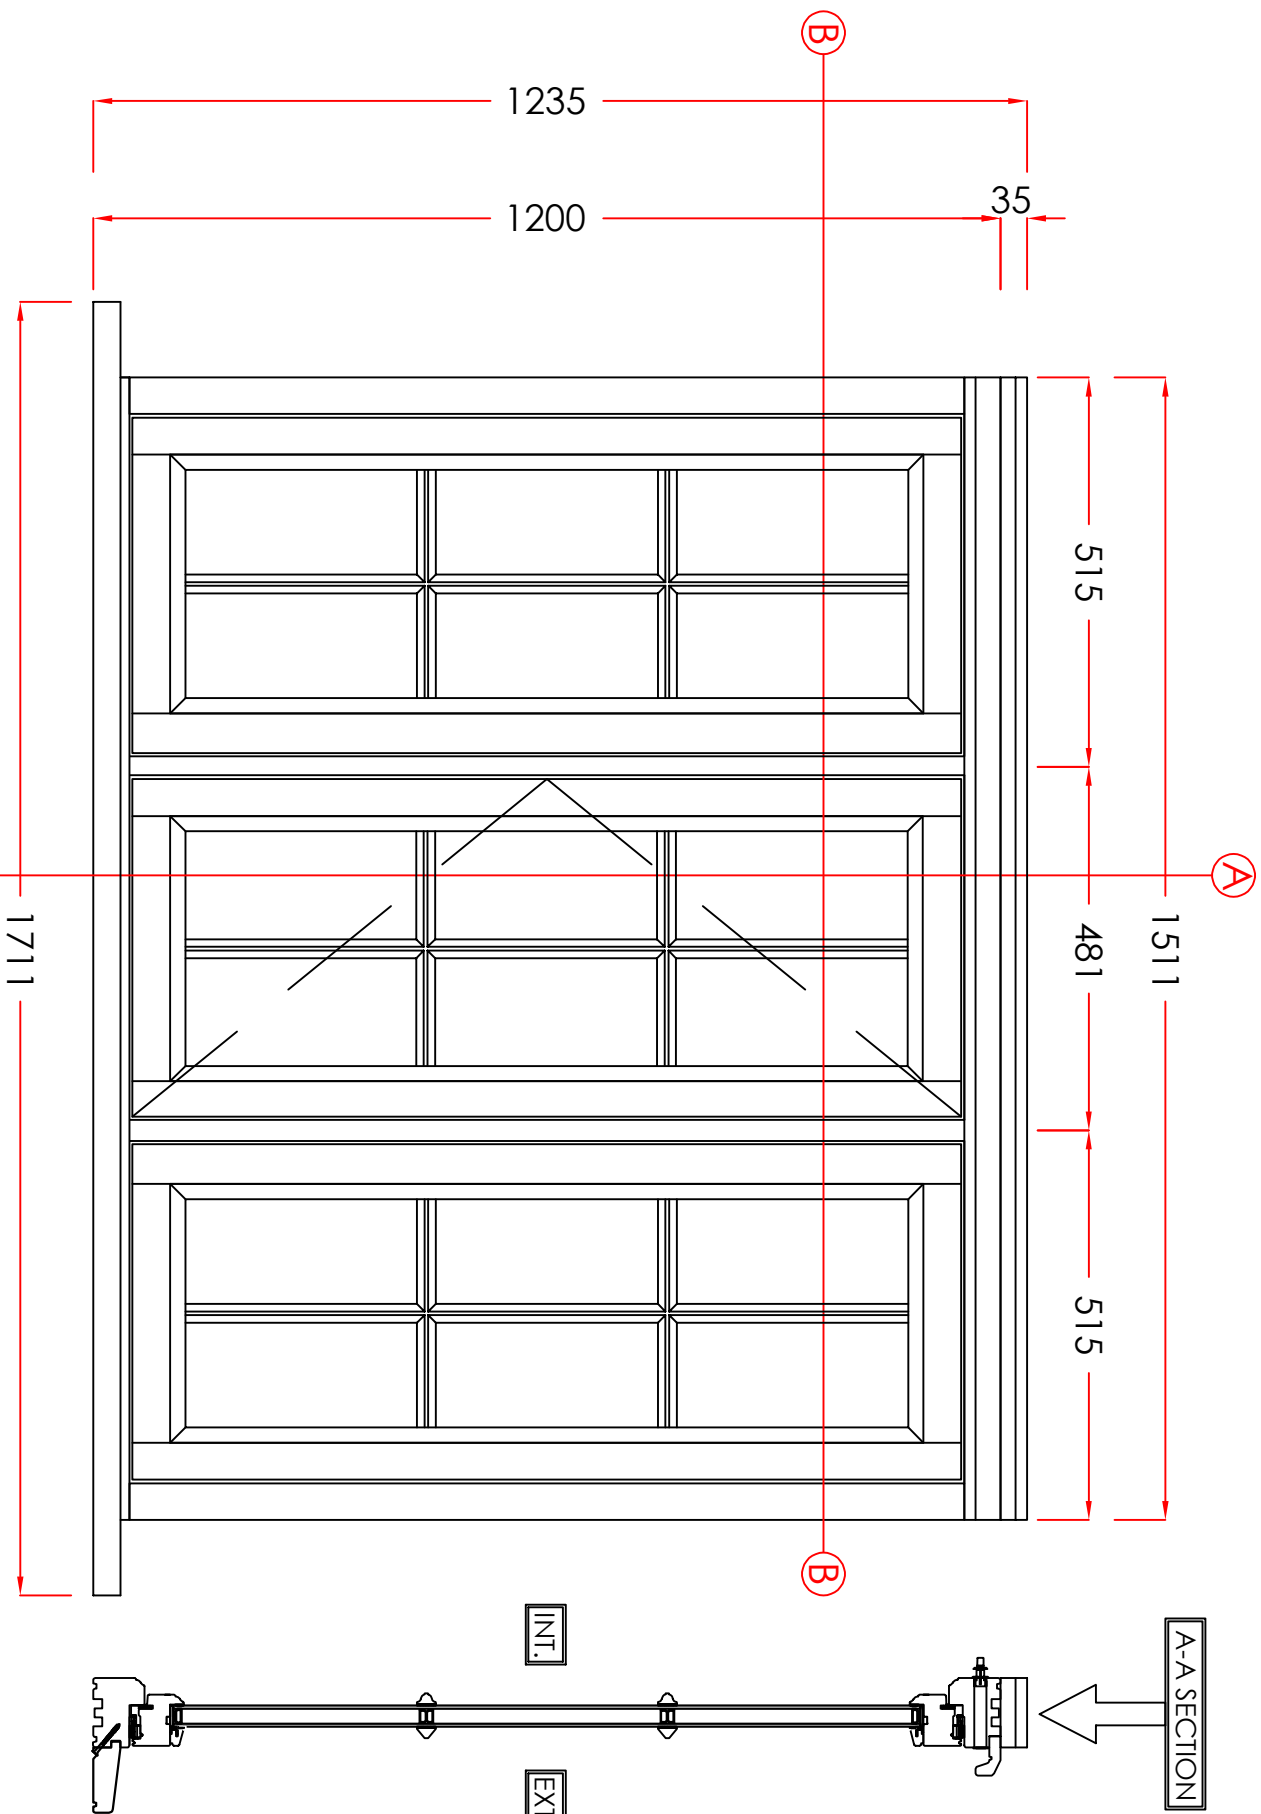

UNIQUE REFERENCE NUMBER 7

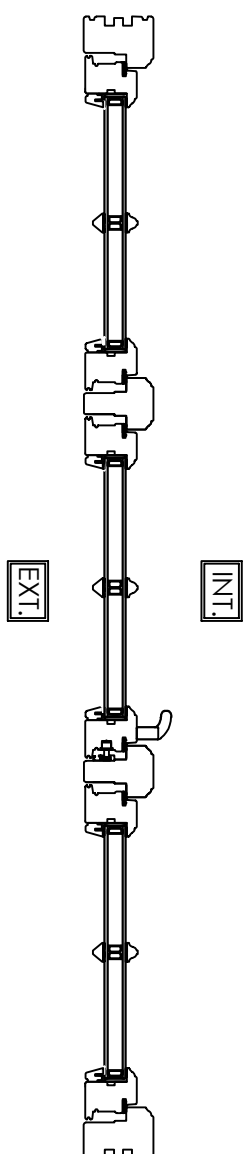

8. LOUNGE
MATERIAL - TIMBER
INTERNAL & EXTERNAL COLOUR - WHITE
GLAZING - 28MM SEALED UNITS

VIEWED EXTERNALLY

THESE DRAWINGS ARE THE PROPERTY OF ANGLIAN HOME IMPROVEMENTS
AND MUST NOT BE USED, DISTRIBUTED, LOANED OR COPIED WITHOUT THE
EXPRESS PERMISSION OF ANGLIAN HOME IMPROVEMENTS.

Scale - 1:10
(Produced on A3 Paper)
Sheet 5 of 6

SF

CONTRACT No.: 30460574

date: 17/07/2025

PROPOSED: WINDOW REPLACEMENT
AT: 190 PARK LANE
(INSTALLATION ADDRESS) OLD KNEBWORTH
KNEBWORTH
HERTFORDSHIRE, SG3 6PS

Anglian Home Improvements
Heritage
TIMBER COLLECTION