
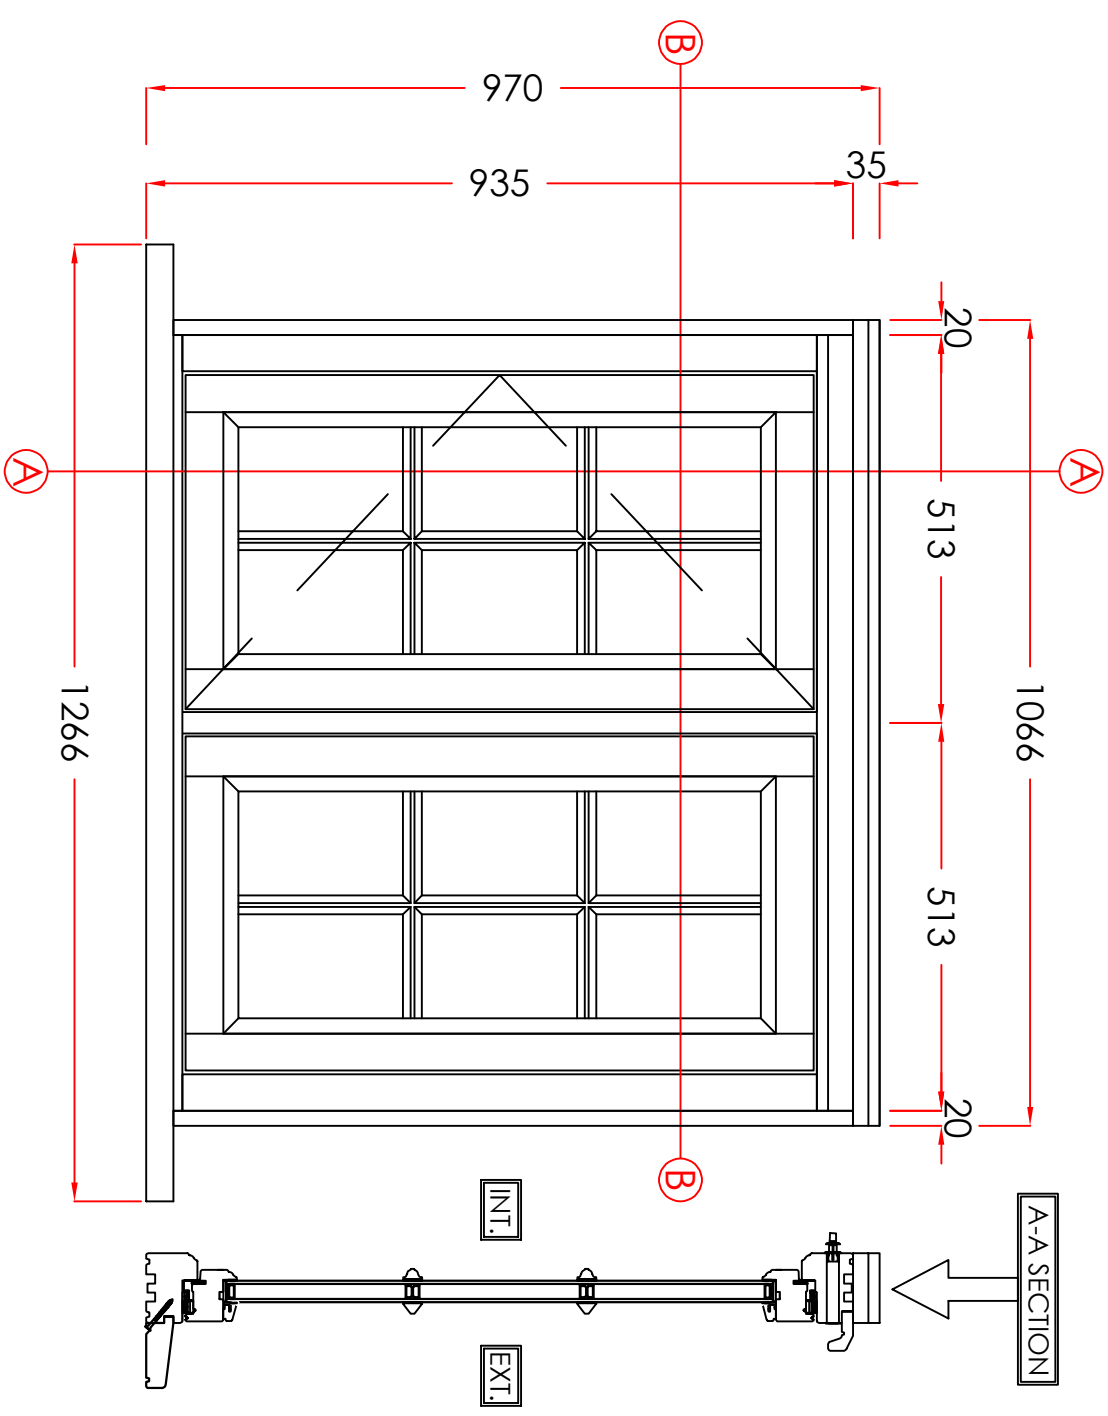
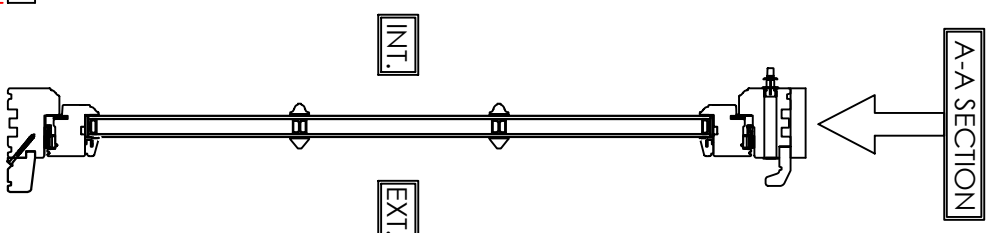
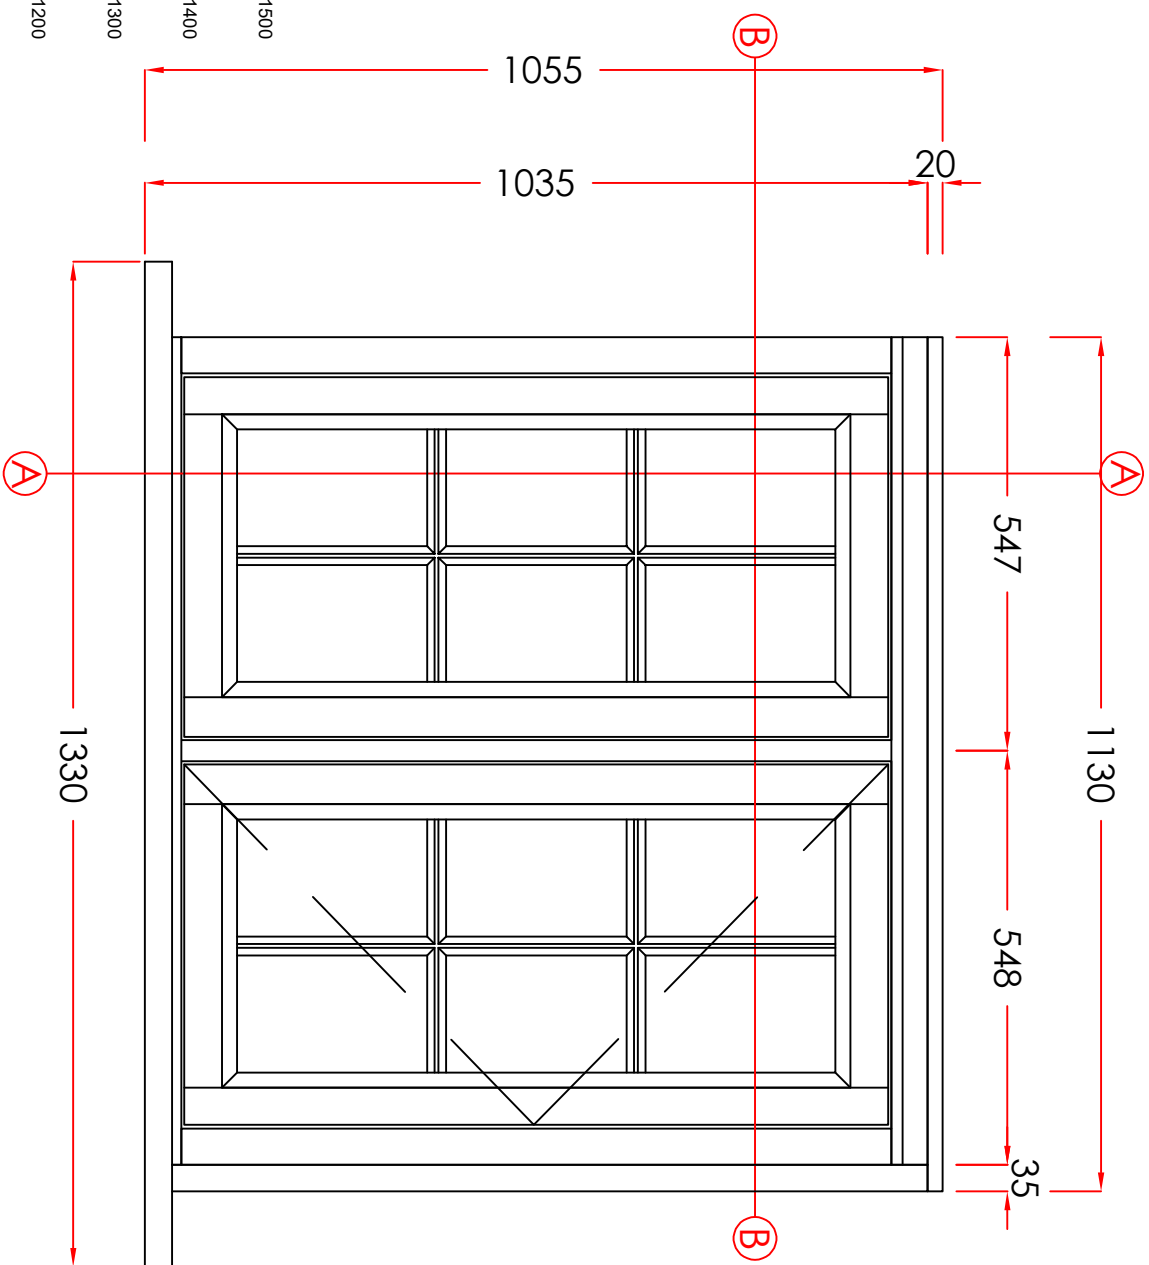


UNIQUE REFERENCE NUMBER 5

5. BEDROOM


MATERIAL - TIMBER
INTERNAL & EXTERNAL COLOUR - WHITE
GLAZING - 28MM SEALED UNITS

VIEWED EXTERNALLY

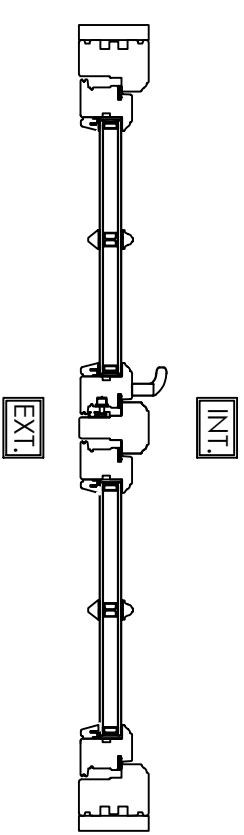

6. LANDING

MATERIAL - TIMBER
INTERNAL & EXTERNAL COLOUR - WHITE
GLAZING - 28MM SEALED UNITS

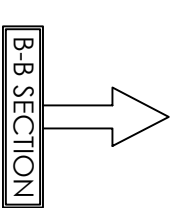

THESE DRAWINGS ARE THE PROPERTY OF ANGLIAN HOME IMPROVEMENTS
AND MUST NOT BE USED, DISTRIBUTED, LOANED OR COPIED WITHOUT THE
EXPRESS PERMISSION OF ANGLIAN HOME IMPROVEMENTS.

Scale - 1:10
(Produced on A3 Paper)
Sheet 3 of 6

Drawer's initials:
SF

CONTRACT No.: 30460574

date: 17/07/2025

PROPOSED: WINDOW REPLACEMENT
AT: 190 PARK LANE
(INSTALLATION ADDRESS) OLD KNEBWORTH
KNEBWORTH
HERTFORDSHIRE, SG3 6PS

Anglian
Home Improvements
Heritage
TIMBER COLLECTION